
Appendix 11-2:

Preliminary Landscape Plans

GARNET ENERGY CENTER, LLC
- LANDSCAPE PLANS -


MAY, 2021

VICINITY MAP

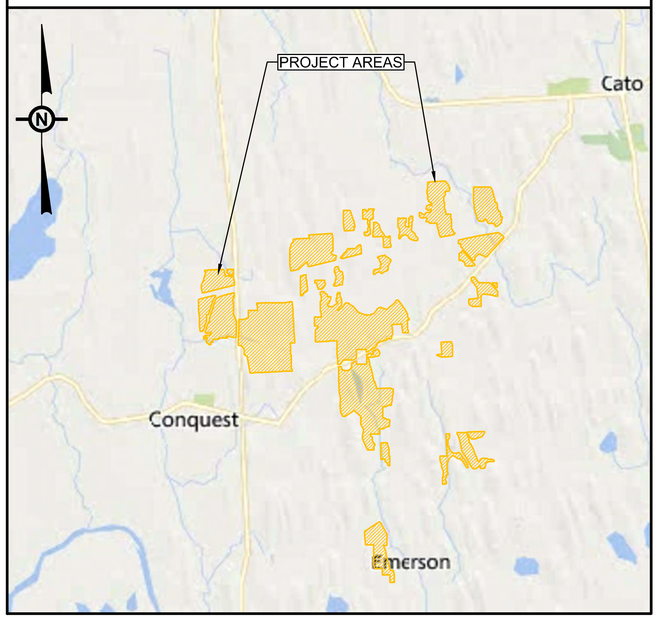

GRAPHIC SCALE
2000 1000 0 2000
1"= 2000 FEET

OVERALL SITE MAP

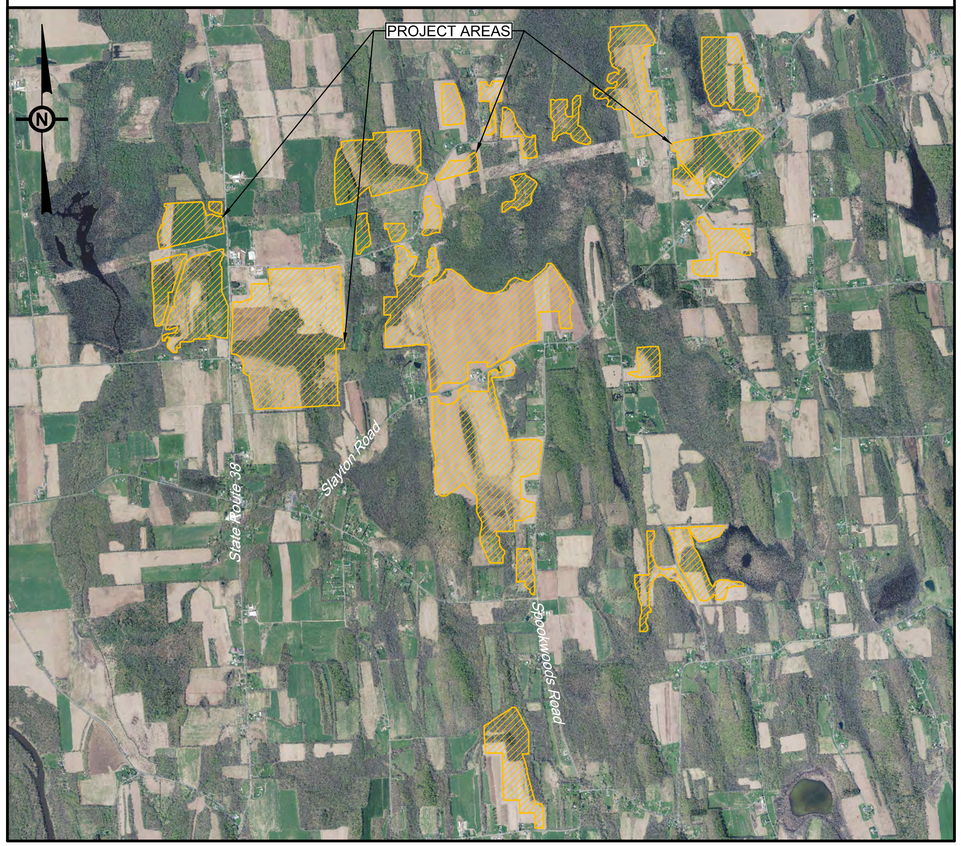

GRAPHIC SCALE
1000 500 0 1000
1"=1000 FEET

TABLE OF DRAWINGS	
DWG NO.	TITLE
L0.00	COVER SHEET
L1.00	OVERALL LANDSCAPE PLAN
L1.01	ENLARGED LANDSCAPE PLAN
L1.02	ENLARGED LANDSCAPE PLAN
L1.03	ENLARGED LANDSCAPE PLAN
L1.04	ENLARGED LANDSCAPE PLAN
L1.05	ENLARGED LANDSCAPE PLAN
L1.06	ENLARGED LANDSCAPE PLAN
L1.07	ENLARGED LANDSCAPE PLAN
L1.08	ENLARGED LANDSCAPE PLAN
L1.09	ENLARGED LANDSCAPE PLAN
L1.10	ENLARGED LANDSCAPE PLAN
L1.11	ENLARGED LANDSCAPE PLAN
L1.12	ENLARGED LANDSCAPE PLAN
L1.13	ENLARGED LANDSCAPE PLAN
L1.14	ENLARGED LANDSCAPE PLAN
L1.15	ENLARGED LANDSCAPE PLAN
L1.16	ENLARGED LANDSCAPE PLAN
L1.17	ENLARGED LANDSCAPE PLAN
L1.18	ENLARGED LANDSCAPE PLAN
L1.19	ENLARGED LANDSCAPE PLAN
L1.20	ENLARGED LANDSCAPE PLAN
L1.21	ENLARGED LANDSCAPE PLAN
L1.22	ENLARGED LANDSCAPE PLAN
L1.23	ENLARGED LANDSCAPE PLAN
L1.24	ENLARGED LANDSCAPE PLAN
L1.25	ENLARGED LANDSCAPE PLAN
L1.26	ENLARGED LANDSCAPE PLAN
L1.27	ENLARGED LANDSCAPE PLAN
L1.28	ENLARGED LANDSCAPE PLAN
L2.01	LANDSCAPE NOTES & DETAILS
L2.02	LANDSCAPE NOTES & DETAILS
L2.03	LANDSCAPE NOTES & DETAILS
L2.04	LANDSCAPE NOTES & DETAILS
L2.05	LANDSCAPE NOTES & DETAILS
L2.06	LANDSCAPE NOTES & DETAILS
L2.07	LANDSCAPE NOTES & DETAILS
L2.08	LANDSCAPE NOTES & DETAILS
L2.09	LANDSCAPE NOTES & DETAILS

UNDER NEW YORK STATE EDUCATION LAW ARTICLE 145 (ENGINEERING), SECTION 7209 (2), IT IS A VIOLATION OF THE LAW FOR ANY PERSON, UNLESS ACTING UNDER THE DIRECTION OF A LICENSED PROFESSIONAL ENGINEER, TO ALTER THIS DOCUMENT.

Dig Safely. New York. Call 811 before you dig

PRELIMINARY
NOT FOR CONSTRUCTION

PREPARED FOR:
NEXTera ENERGY
700 Universe Blvd,
Juno Beach, FL 33408

TRC
4900 RITTER ROAD
MECHANICSBURG, PA

TRC PROJECT NO: 380342.LAND

REV	DESCRIPTION	DATE	DES	CHK	APP

MR DESIGNED
TAF DRAWN
MR CHECKED
MR APPROVED
REVIEW 1
REVIEW 2


PRELIMINARY
SITE PLAN
GARNET ENERGY CENTER, LLC
COVER SHEET
TOWNS OF CAYUGA COUNTY, NY

02/2021 DATE
AS NOTED SCALE

TRC

L0.00

REV. A

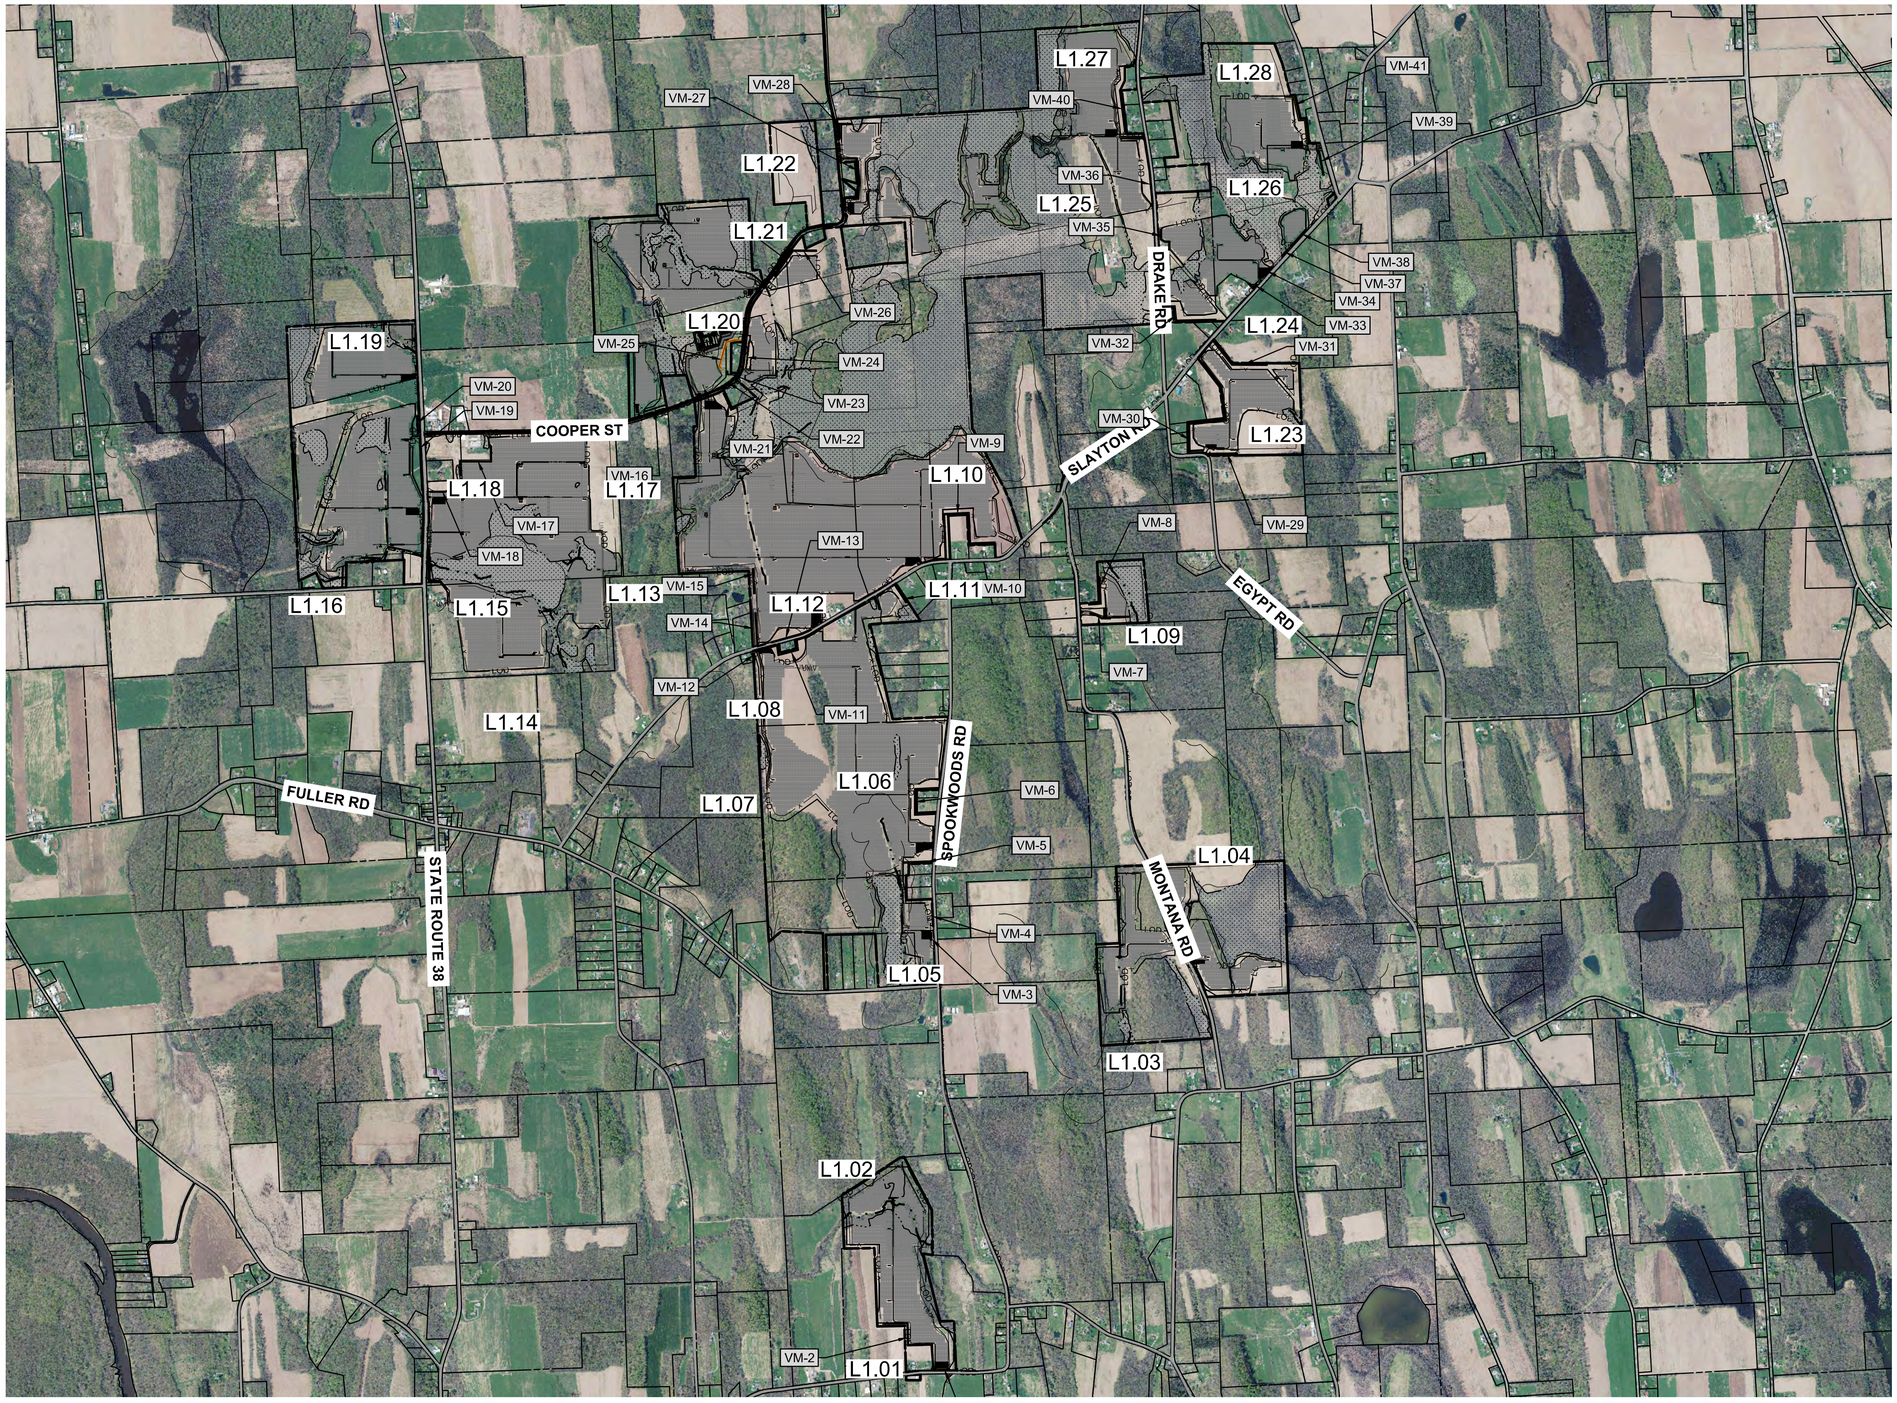

UNDER NEW YORK STATE EDUCATION LAW ARTICLE 145 (ENGINEERING), SECTION 7209 (2), IT IS A VIOLATION OF THE LAW FOR ANY PERSON, UNLESS ACTING UNDER THE DIRECTION OF A LICENSED PROFESSIONAL ENGINEER, TO ALTER THIS DOCUMENT.

Dig Safely. New York Call 811 before you dig

PRELIMINARY
NOT FOR CONSTRUCTION

PREPARED FOR:

NEXTera ENERGY

700 Universe Blvd,
Juno Beach, FL 33408

TRC

4900 RITTER ROAD
MECHANICSBURG, PA 17055

TRC PROJECT NO: 380342.LAND

REV	DESCRIPTION	DATE	DES	CHK	APP

MR DESIGNED
TAF DRAWN
MR CHECKED
MR APPROVED
REVIEW 1
REVIEW 2


PRELIMINARY
SITE PLAN
GARNET ENERGY CENTER, LLC
OVERALL LANDSCAPE PLAN
TOWNS OF
CAYUGA COUNTY, NY

12/2020 DATE
AS NOTED SCALE

TRC

L1.00

REV. A

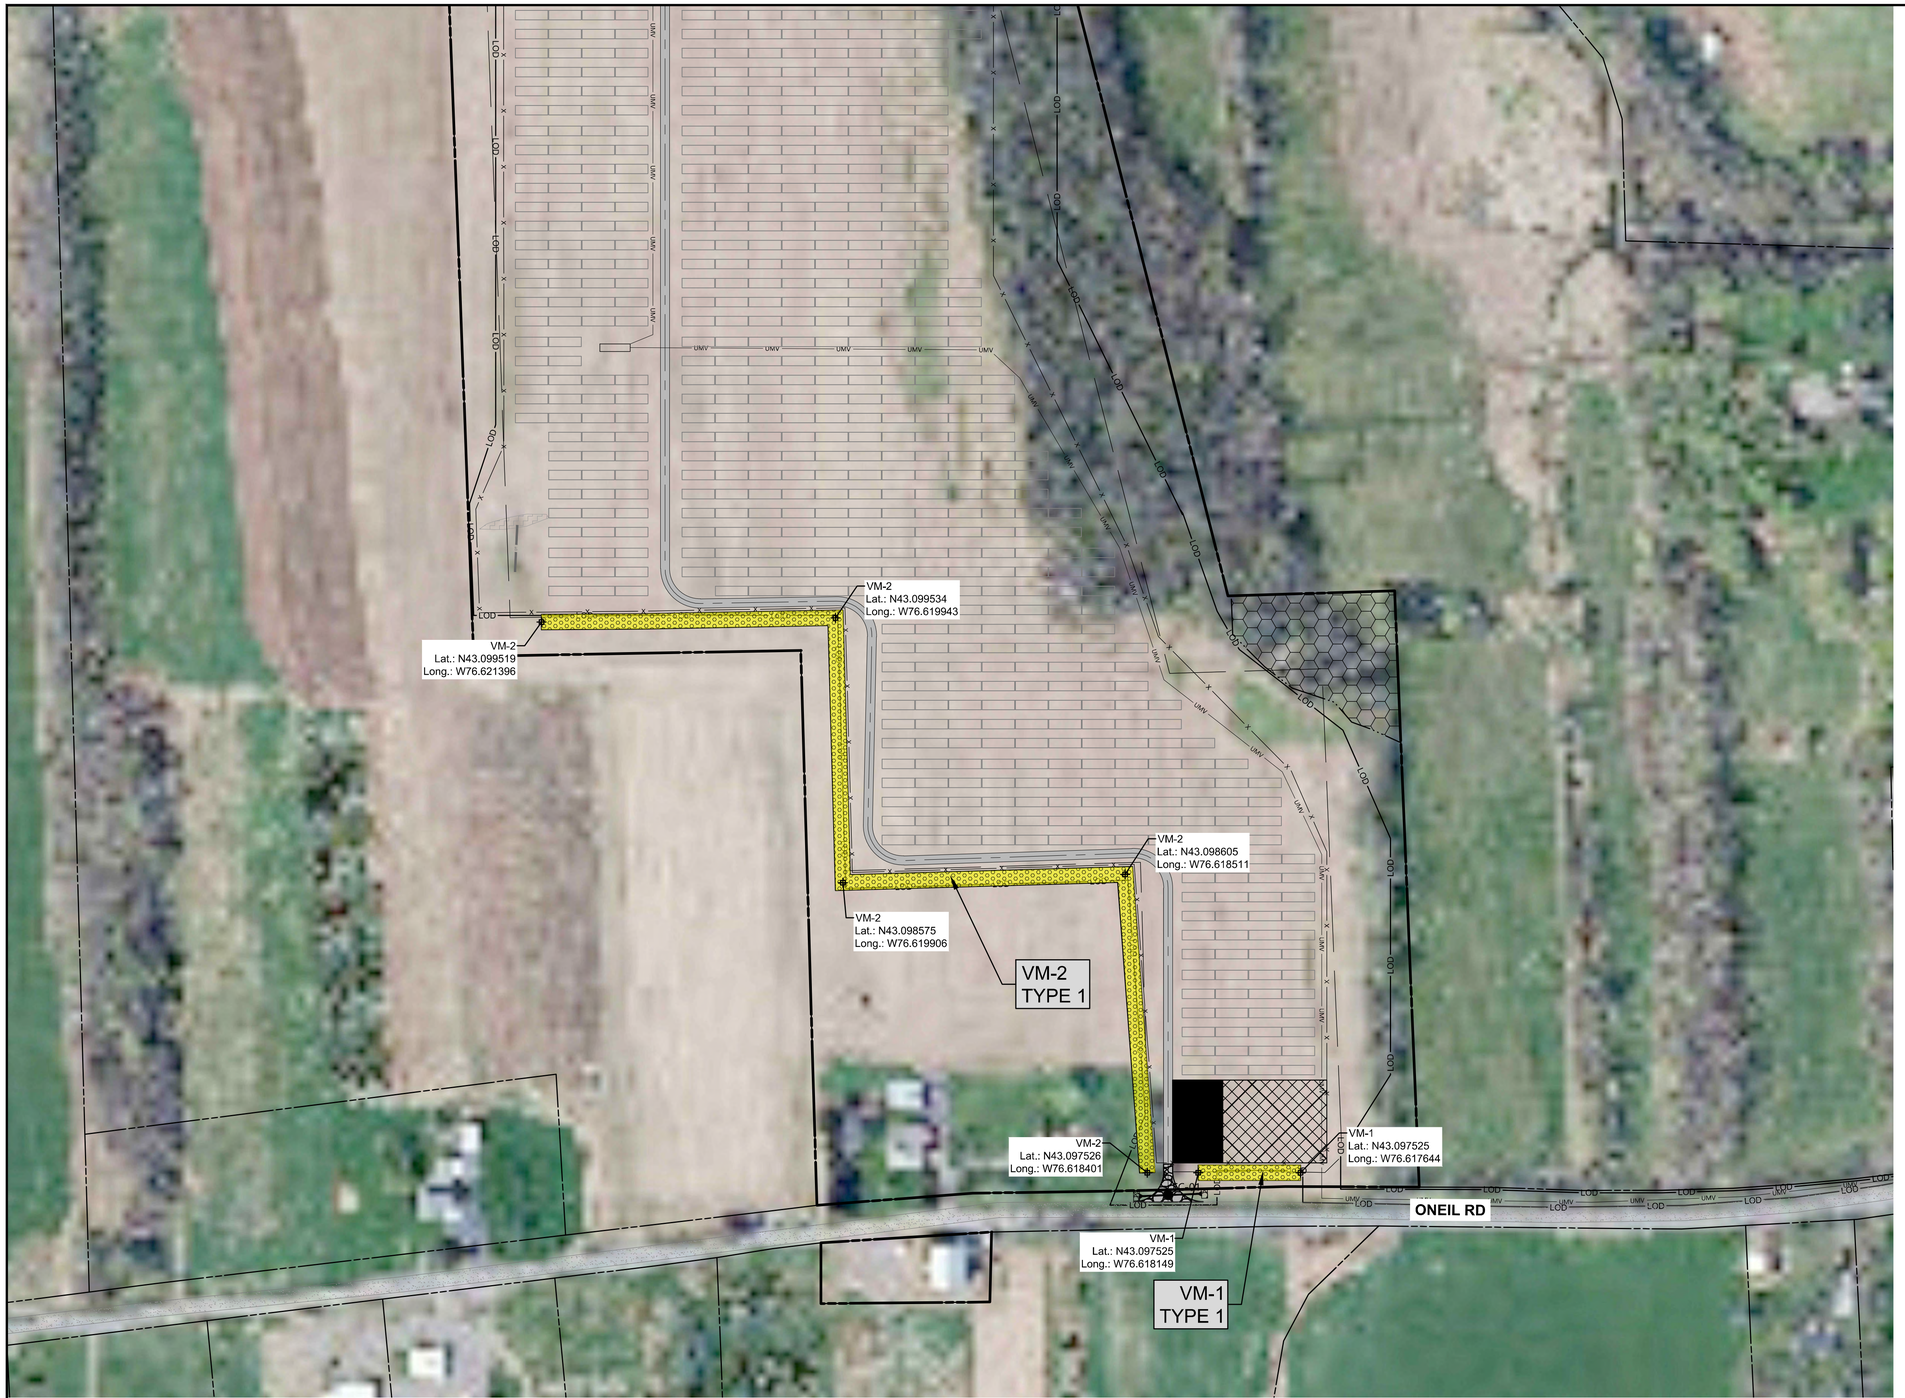

LEGEND

EXISTING FEATURES

VISUAL MITIGATION DELINATION - VM-1 & VM-2

VEGETATIVE BUFFER / SCREEN MITIGATION TABLE			
POINT #	MITIGATION SECTION	LATITUDE	LONGITUTDE
128	VM-1	N 43.097525	W 76.617644
129	VM-1	N 43.097525	W 76.618149

VEGETATIVE BUFFER / SCREEN MITIGATION TABLE			
POINT #	MITIGATION SECTION	LATITUDE	LONGITUTDE
130	VM-2	N 43.097526	W 76.618401
131	VM-2	N 43.098605	W 76.618511
132	VM-2	N 43.098575	W 76.619906
133	VM-2	N 43.099534	W 76.619943
134	VM-2	N 43.099519	W 76.621396

N

0 100 200 300 400

SCALE IN FEET

UNDER NEW YORK STATE EDUCATION LAW ARTICLE 145 (ENGINEERING), SECTION 7209 (2), IT IS A VIOLATION OF THE LAW FOR ANY PERSON, UNLESS ACTING UNDER THE DIRECTION OF A LICENSED PROFESSIONAL ENGINEER, TO ALTER THIS DOCUMENT.

Dig Safely. New York Call 811 before you dig

PRELIMINARY
NOT FOR CONSTRUCTION

PREPARED FOR:

NEXTera ENERGY

700 Universe Blvd,
Juno Beach, FL 33408

TRC
4900 RITTER ROAD
MECHANICSBURG, PA 17055

TRC PROJECT NO: 380342.LAND

REV	DESCRIPTION	DATE	DES	CHK	APP

MR	DESIGNED
TAF	DRAWN
MR	CHECKED
MR	APPROVED
	REVIEW 1
	REVIEW 2

PRELIMINARY
SITE PLAN
GARNET ENERGY CENTER, LLC
ENLARGED LANDSCAPE PLAN
TOWNS OF
CAYUGA COUNTY, NY

12/2020 DATE
AS NOTED SCALE

TRC

L1.01

REV. A


SPOOKWOODS RD
LOD
LOD
LO



LEGEND

EXISTING FEATURES

VISUAL MITIGATION DELINATION

N

0 100 200 300 400

SCALE IN FEET

UNDER NEW YORK STATE EDUCATION LAW ARTICLE 145 (ENGINEERING), SECTION 7209 (2), IT IS A VIOLATION OF THE LAW FOR ANY PERSON, UNLESS ACTING UNDER THE DIRECTION OF A LICENSED PROFESSIONAL ENGINEER, TO ALTER THIS DOCUMENT.

Dig Safely. New York Call 811 before you dig

PRELIMINARY
NOT FOR CONSTRUCTION

PREPARED FOR:

NEXTera ENERGY

700 Universe Blvd,
Juno Beach, FL 33408

TRC

4900 RITTER ROAD
MECHANICSBURG, PA 17055

TRC PROJECT NO: 380342.LAND

REV	DESCRIPTION	DATE	DES	CHK	APP

MR	DESIGNED
TAF	DRAWN
MR	CHECKED
MR	APPROVED
	REVIEW 1
	REVIEW 2
12/2020	DATE
AS NOTED	SCALE

PRELIMINARY
SITE PLAN
GARNET ENERGY CENTER, LLC
ENLARGED LANDSCAPE PLAN
TOWNS OF
CAYUGA COUNTY, NY

TRC

L1.03

REV. A



LEGEND

EXISTING FEATURES

VISUAL MITIGATION DELINATION

N

0 100 200 300 400

SCALE IN FEET

UNDER NEW YORK STATE EDUCATION LAW ARTICLE 145 (ENGINEERING), SECTION 7209 (2), IT IS A VIOLATION OF THE LAW FOR ANY PERSON, UNLESS ACTING UNDER THE DIRECTION OF A LICENSED PROFESSIONAL ENGINEER, TO ALTER THIS DOCUMENT.

Dig Safely. New York Call 811 before you dig

PRELIMINARY
NOT FOR CONSTRUCTION

PREPARED FOR:

NEXTera ENERGY

700 Universe Blvd,
Juno Beach, FL 33408

TRC

4900 RITTER ROAD
MECHANICSBURG, PA 17055

TRC PROJECT NO: 380342.LAND

REV	DESCRIPTION	DATE	DES	CHK	APP

MR	DESIGNED
TAF	DRAWN
MR	CHECKED
MR	APPROVED
	REVIEW 1
	REVIEW 2

PRELIMINARY
SITE PLAN
GARNET ENERGY CENTER, LLC
ENLARGED LANDSCAPE PLAN
TOWNS OF
CAYUGA COUNTY, NY

12/2020 DATE
AS NOTED SCALE

TRC

L1.04

REV. A



LEGEND

EXISTING FEATURES

VISUAL MITIGATION DELINATION - VM-3 & VM-4

VEGETATIVE BUFFER / SCREEN MITIGATION TABLE			
POINT #	MITIGATION SECTION	LATITUDE	LONGITUTDE
137	VM-3	N 43.116181	W 76.618553
138	VM-3	N 43.116510	W 76.618553

VEGETATIVE BUFFER / SCREEN MITIGATION TABLE			
POINT #	MITIGATION SECTION	LATITUDE	LONGITUTDE
139	VM-4	N 43.116772	W 76.618432
140	VM-4	N 43.117786	W 76.618498

N

0 100 200 300 400
SCALE IN FEET

UNDER NEW YORK STATE EDUCATION LAW ARTICLE 145 (ENGINEERING), SECTION 7209 (2), IT IS A VIOLATION OF THE LAW FOR ANY PERSON, UNLESS ACTING UNDER THE DIRECTION OF A LICENSED PROFESSIONAL ENGINEER, TO ALTER THIS DOCUMENT.

Dig Safely. New York Call 811 before you dig

PRELIMINARY
NOT FOR CONSTRUCTION

PREPARED FOR:
NEXTera ENERGY
700 Universe Blvd,
Juno Beach, FL 33408

TRC
4900 RITTER ROAD
MECHANICSBURG, PA 17055

TRC PROJECT NO: 380342.LAND

REV	DESCRIPTION	DATE	DES	CHK	APP


MR DESIGNED
TAF DRAWN
MR CHECKED
MR APPROVED
REVIEW 1
REVIEW 2
12/2020 DATE
AS NOTED SCALE

PRELIMINARY
SITE PLAN
GARNET ENERGY CENTER, LLC
ENLARGED LANDSCAPE PLAN
TOWNS OF
CAYUGA COUNTY, NY

TRC

L1.05

REV. A

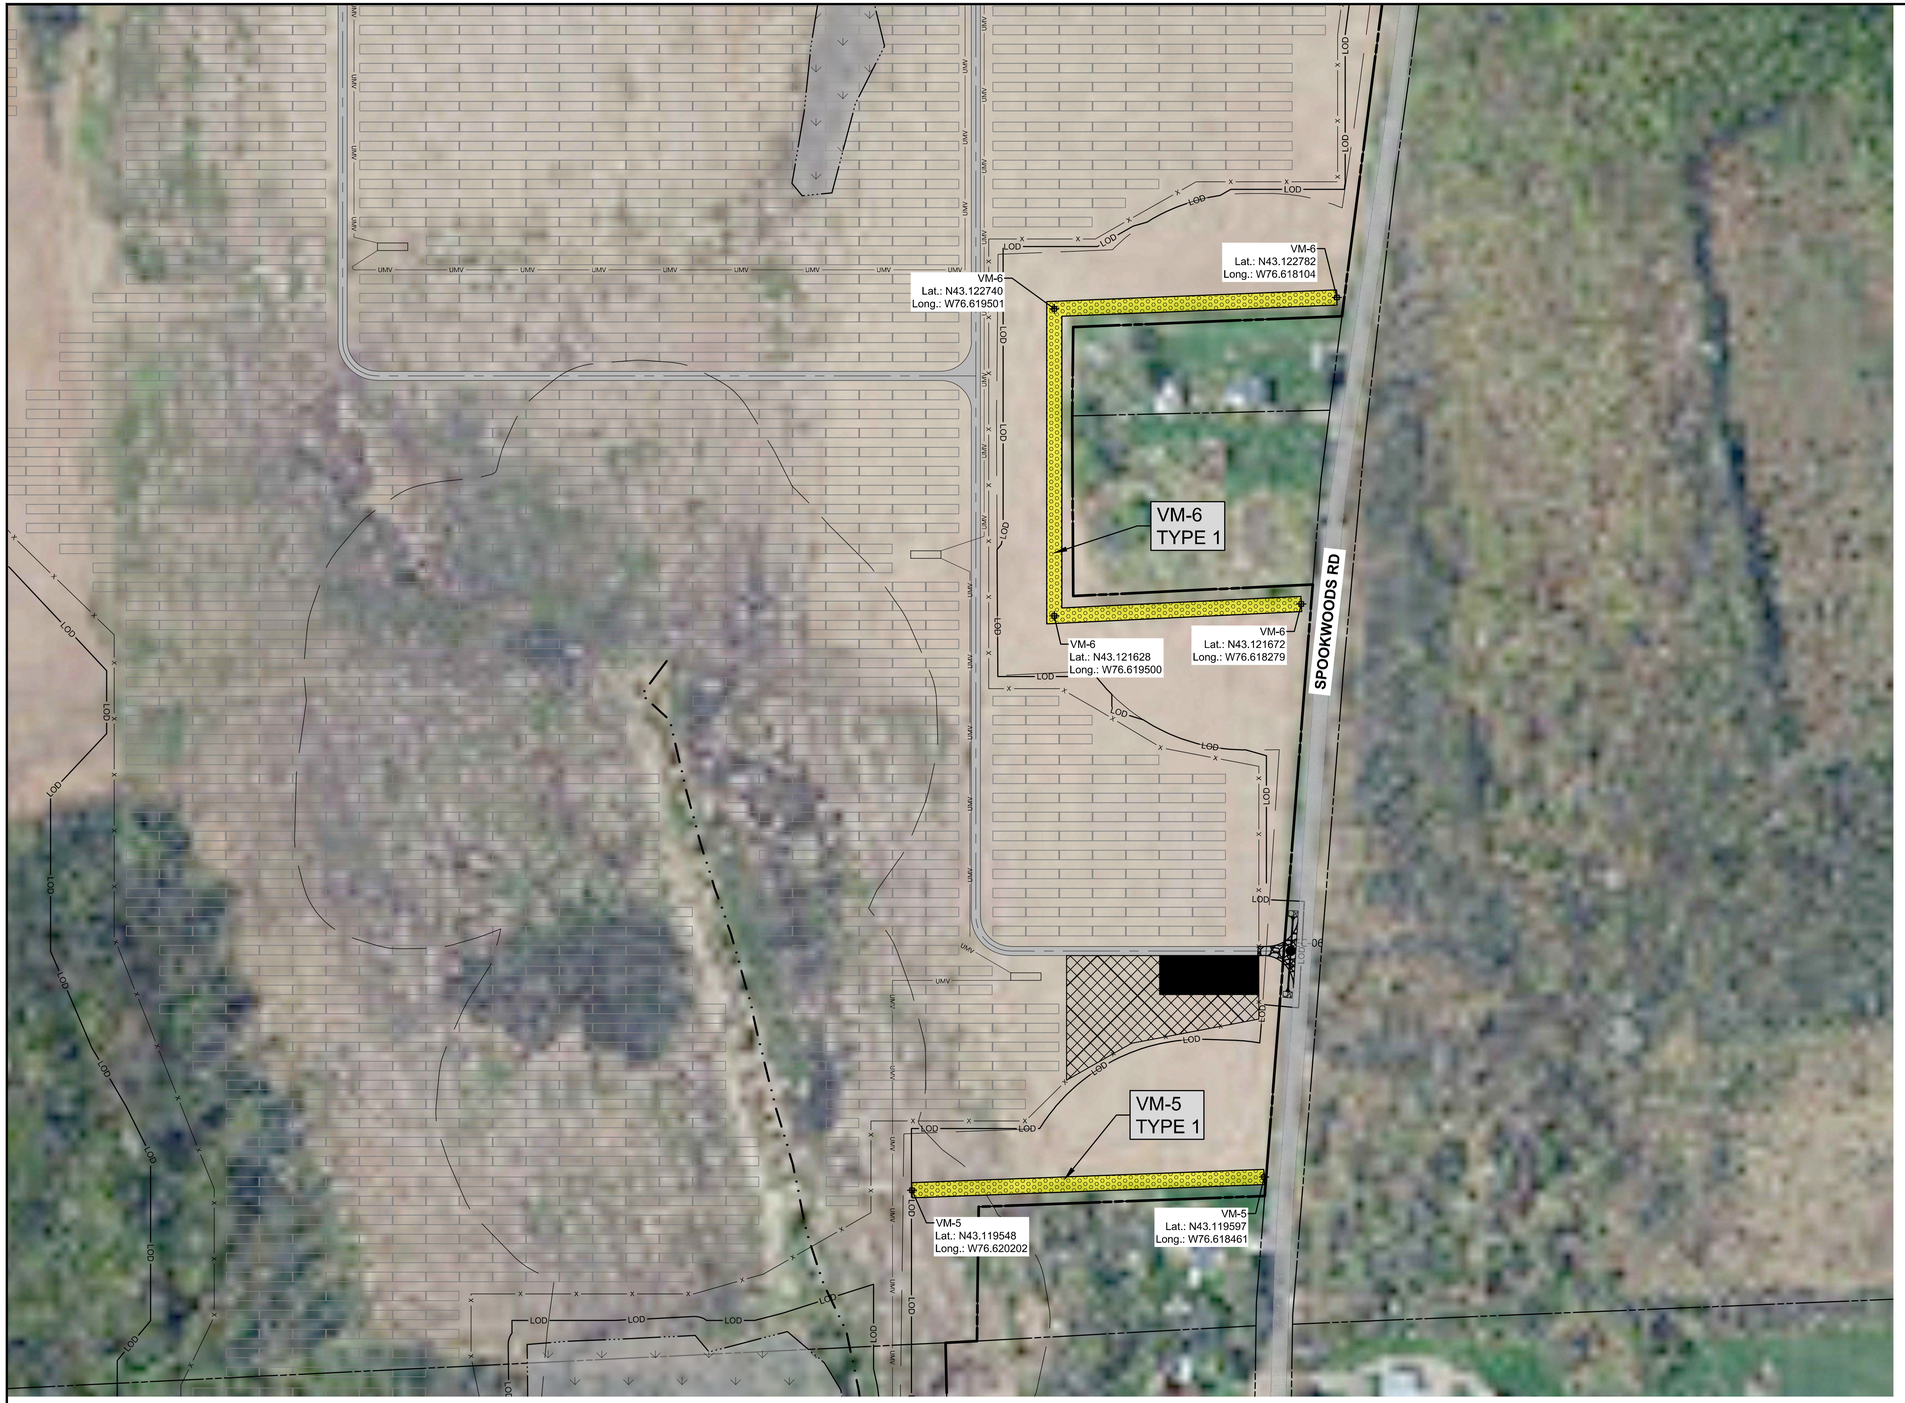

LEGEND

EXISTING FEATURES

VISUAL MITIGATION DELINATION - VM-5 & VM-6

VEGETATIVE BUFFER / SCREEN MITIGATION TABLE			
POINT #	MITIGATION SECTION	LATITUDE	LONGITUTDE
141	VM-5	N 43.119548	W 76.620202
142	VM-5	N 43.119597	W 76.618461

VEGETATIVE BUFFER / SCREEN MITIGATION TABLE			
POINT #	MITIGATION SECTION	LATITUDE	LONGITUTDE
143	VM-6	N 43.121672	W 76.618279
144	VM-6	N 43.121628	W 76.619500
145	VM-6	N 43.122740	W 76.619501
146	VM-6	N 43.122782	W 76.618104

N

0 100 200 300 400
SCALE IN FEET

UNDER NEW YORK STATE EDUCATION LAW ARTICLE 145 (ENGINEERING), SECTION 7209 (2), IT IS A VIOLATION OF THE LAW FOR ANY PERSON, UNLESS ACTING UNDER THE DIRECTION OF A LICENSED PROFESSIONAL ENGINEER, TO ALTER THIS DOCUMENT.

Dig Safely. New York Call 811 before you dig

PRELIMINARY
NOT FOR CONSTRUCTION

PREPARED FOR:
NEXTera ENERGY
700 Universe Blvd,
Juno Beach, FL 33408

TRC
4900 RITTER ROAD
MECHANICSBURG, PA 17055

TRC PROJECT NO: 380342.LAND

REV	DESCRIPTION	DATE	DES	CHK	APP

MR DESIGNED
TAF DRAWN
MR CHECKED
MR APPROVED
REVIEW 1
REVIEW 2
12/2020 DATE
AS NOTED SCALE

PRELIMINARY
SITE PLAN
GARNET ENERGY CENTER, LLC
ENLARGED LANDSCAPE PLAN
TOWNS OF
CAYUGA COUNTY, NY

TRC

L1.06

REV. A



LEGEND

EXISTING FEATURES

VISUAL MITIGATION DELINATION

N

0 100 200 300 400

SCALE IN FEET

UNDER NEW YORK STATE EDUCATION LAW ARTICLE 145 (ENGINEERING), SECTION 7209 (2), IT IS A VIOLATION OF THE LAW FOR ANY PERSON, UNLESS ACTING UNDER THE DIRECTION OF A LICENSED PROFESSIONAL ENGINEER, TO ALTER THIS DOCUMENT.

Dig Safely. New York Call 811 before you dig

PRELIMINARY
NOT FOR CONSTRUCTION

PREPARED FOR:

NEXTera ENERGY

700 Universe Blvd,
Juno Beach, FL 33408

TRC

4900 RITTER ROAD
MECHANICSBURG, PA 17055

TRC PROJECT NO: 380342.LAND

REV	DESCRIPTION	DATE	DES	CHK	APP

MR DESIGNED
TAF DRAWN
MR CHECKED
MR APPROVED
REVIEW 1
REVIEW 2

PRELIMINARY
SITE PLAN
GARNET ENERGY CENTER, LLC
ENLARGED LANDSCAPE PLAN
TOWNS OF
CAYUGA COUNTY, NY

12/2020 DATE
AS NOTED SCALE

TRC

L1.07

REV. A

LEGEND

EXISTING FEATURES

VISUAL MITIGATION DELINATION

LWC-07

N

0 100 200 300 400

SCALE IN FEET

UNDER NEW YORK STATE EDUCATION LAW ARTICLE 145 (ENGINEERING), SECTION 7209 (2), IT IS A VIOLATION OF THE LAW FOR ANY PERSON, UNLESS ACTING UNDER THE DIRECTION OF A LICENSED PROFESSIONAL ENGINEER, TO ALTER THIS DOCUMENT.

Dig Safely. New York Call 811 before you dig

PRELIMINARY
NOT FOR CONSTRUCTION

PREPARED FOR:

NEXTera ENERGY

700 Universe Blvd,
Juno Beach, FL 33408

TRC

4900 RITTER ROAD
MECHANICSBURG, PA 17055

TRC PROJECT NO: 380342.LAND

REV	DESCRIPTION	DATE	DES	CHK	APP

MR DESIGNED
TAF DRAWN
MR CHECKED
MR APPROVED
REVIEW 1
REVIEW 2


12/2020 DATE
AS NOTED SCALE

PRELIMINARY
SITE PLAN
GARNET ENERGY CENTER, LLC
ENLARGED LANDSCAPE PLAN
TOWNS OF
CAYUGA COUNTY, NY

TRC

L1.08

REV. A

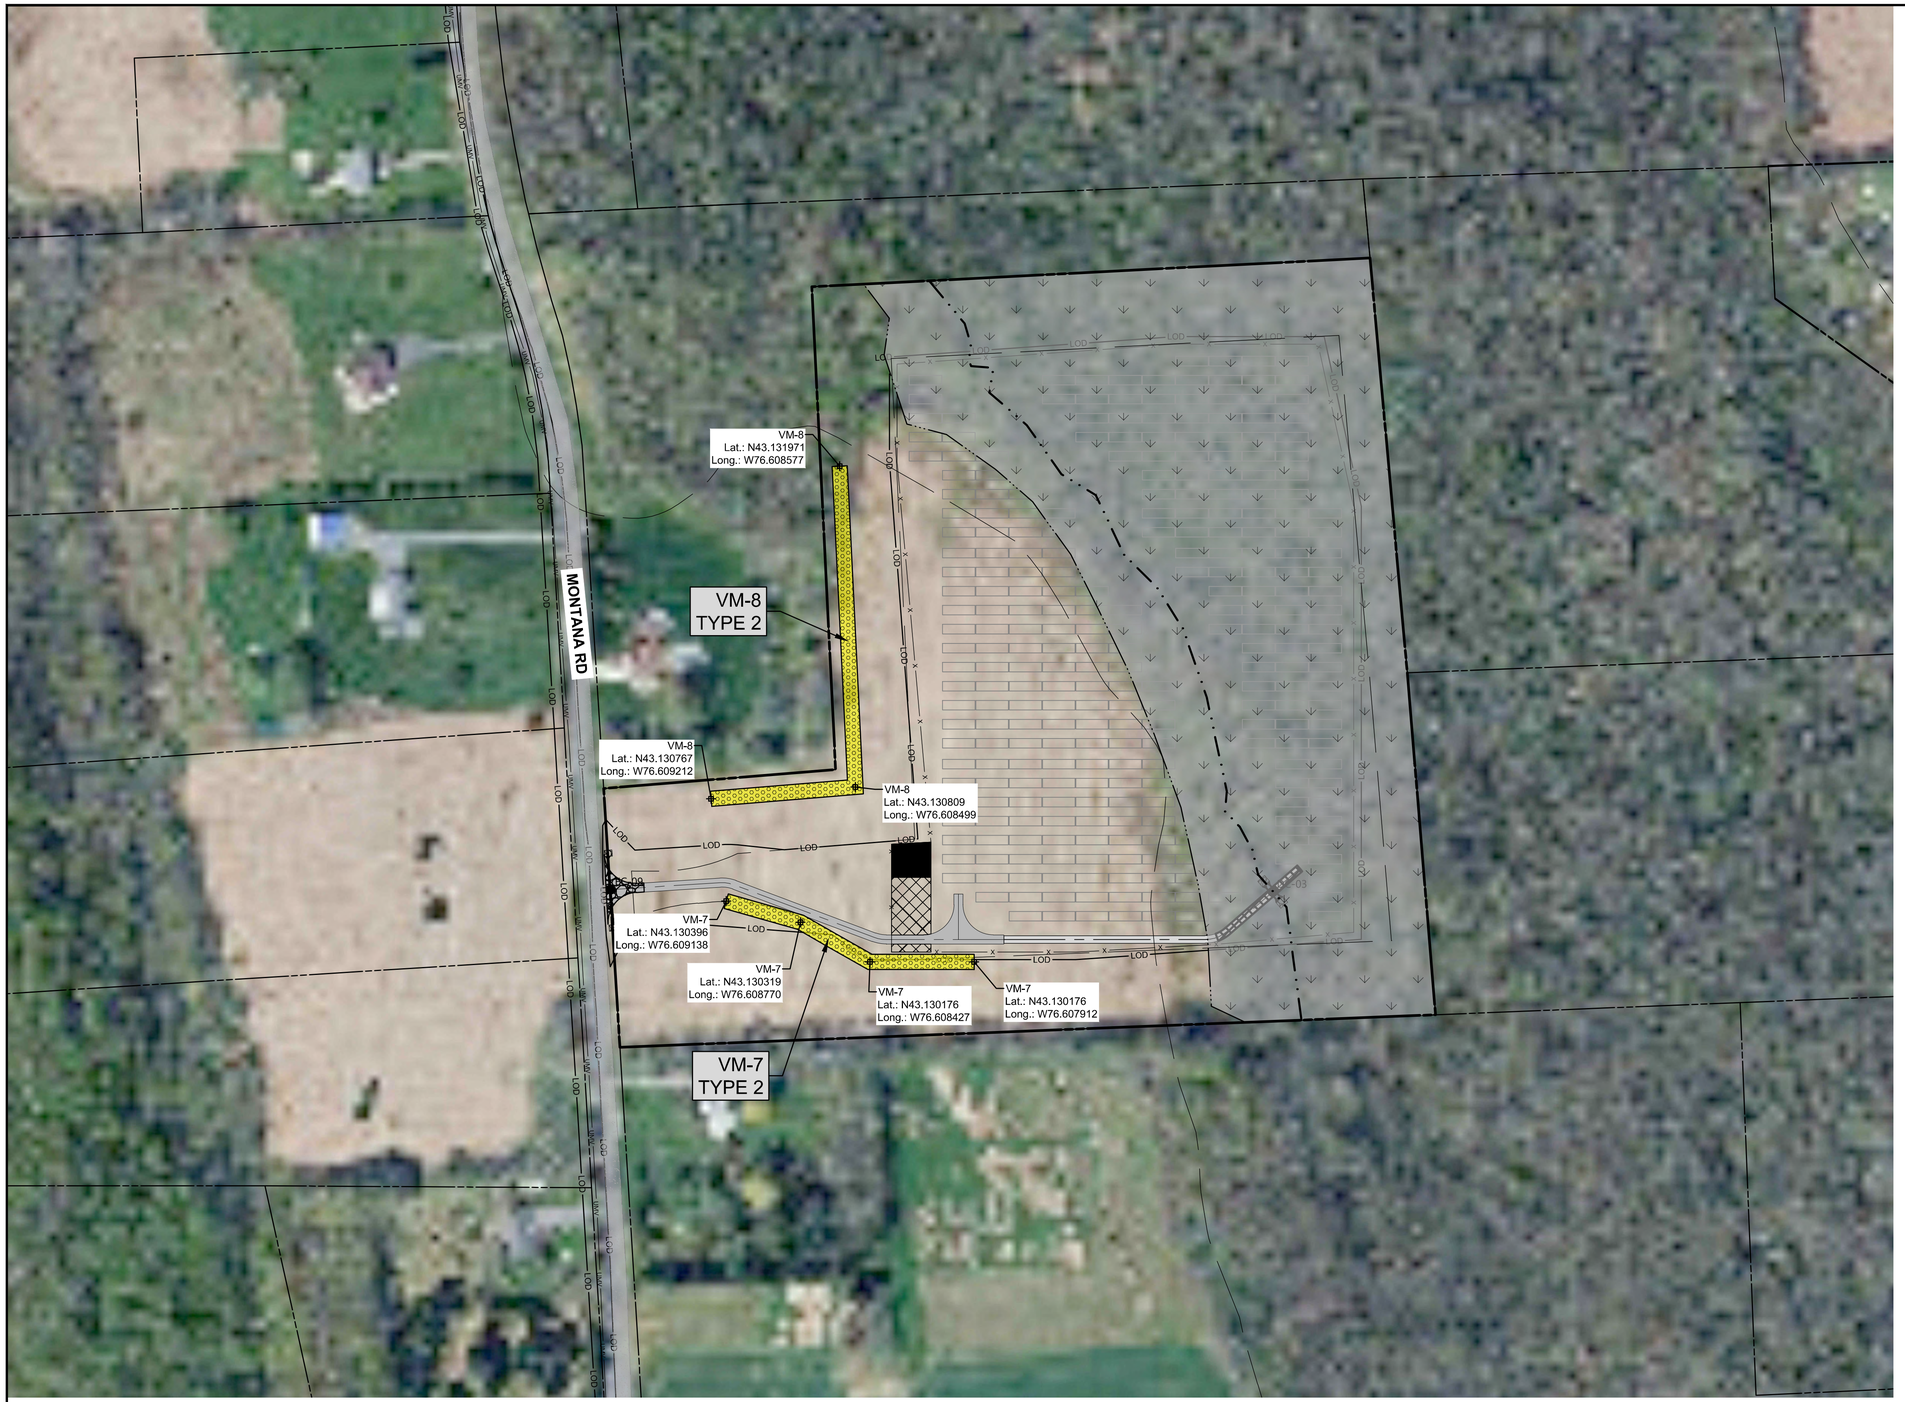

LEGEND

EXISTING FEATURES

VISUAL MITIGATION DELINATION - VM-7 & VM-8

VEGETATIVE BUFFER / SCREEN MITIGATION TABLE			
POINT #	MITIGATION SECTION	LATITUDE	LONGITUTDE
147	VM-7	N 43.130396	W 76.609138
148	VM-7	N 43.130319	W 76.608770
149	VM-7	N 43.130176	W 76.608427
150	VM-7	N 43.130176	W 76.607912

VEGETATIVE BUFFER / SCREEN MITIGATION TABLE			
POINT #	MITIGATION SECTION	LATITUDE	LONGITUTDE
151	VM-8	N 43.130767	W 76.609212
152	VM-8	N 43.130809	W 76.608499
153	VM-8	N 43.131971	W 76.608577

N

0 100 200 300 400

SCALE IN FEET

UNDER NEW YORK STATE EDUCATION LAW ARTICLE 145 (ENGINEERING), SECTION 7209 (2), IT IS A VIOLATION OF THE LAW FOR ANY PERSON, UNLESS ACTING UNDER THE DIRECTION OF A LICENSED PROFESSIONAL ENGINEER, TO ALTER THIS DOCUMENT.

Dig Safely. New York. Call 811 before you dig

PRELIMINARY
NOT FOR CONSTRUCTION

PREPARED FOR:

NEXTera ENERGY

700 Universe Blvd,
Juno Beach, FL 33408

TRC
4900 RITTER ROAD
MECHANICSBURG, PA 17055

TRC PROJECT NO: 380342.LAND

REV	DESCRIPTION	DATE	DES	CHK	APP

MR	DESIGNED
TAF	DRAWN
MR	CHECKED
MR	APPROVED
	REVIEW 1
	REVIEW 2

PRELIMINARY
SITE PLAN
GARNET ENERGY CENTER, LLC
ENLARGED LANDSCAPE PLAN
TOWNS OF
CAYUGA COUNTY, NY

12/2020 DATE
AS NOTED SCALE

TRC

L1.09

REV. A

LEGEND

EXISTING FEATURES

VISUAL MITIGATION DELINATION - VM-9

VEGETATIVE BUFFER / SCREEN MITIGATION TABLE			
POINT #	MITIGATION SECTION	LATITUDE	LONGITUTDE
154	VM-9	N 43.132586	W 76.618987
155	VM-9	N 43.132735	W 76.618278
156	VM-9	N 43.132735	W 76.617685
157	VM-9	N 43.134686	W 76.617803
158	VM-9	N 43.134738	W 76.616331
159	VM-9	N 43.133409	W 76.616250
160	VM-9	N 43.133454	W 76.614773

LWC-06

VM-9
Lat.: N43.134686
Long.: W76.617803

VM-9
Lat.: N43.134738
Long.: W76.616331

VM-9
TYPE 1

VM-9
Lat.: N43,133409
Long.: W76.616250

VM-9
Lat.: N43.133454
Long.: W76.614773

VM-9
Lat.: N43,132586
Long.: W76.618987

VM-9
Lat.: N43.132735
Long.: W76.618278

VM-9
Lat.: N43.132735
Long.: W76.617685

SLAYTON RD

SLAYTON RD

N

0 100 200 300 400
SCALE IN FEET

UNDER NEW YORK STATE EDUCATION LAW ARTICLE 145 (ENGINEERING), SECTION 7209 (2), IT IS A VIOLATION OF THE LAW FOR ANY PERSON, UNLESS ACTING UNDER THE DIRECTION OF A LICENSED PROFESSIONAL ENGINEER, TO ALTER THIS DOCUMENT.

Dig Safely. New York. Call 811 before you dig

PRELIMINARY
NOT FOR CONSTRUCTION

PREPARED FOR:
NEXTera ENERGY
700 Universe Blvd,
Juno Beach, FL 33408

TRC
4900 RITTER ROAD
MECHANICSBURG, PA 17055

TRC PROJECT NO: 380342.LAND

REV	DESCRIPTION	DATE	DES	CHK	APP

MR DESIGNED
TAF DRAWN
MR CHECKED
MR APPROVED
REVIEW 1
REVIEW 2

PRELIMINARY
SITE PLAN
GARNET ENERGY CENTER, LLC
ENLARGED LANDSCAPE PLAN
TOWNS OF
CAYUGA COUNTY, NY

12/2020 DATE
AS NOTED SCALE

TRC

L1.10

REV. A



LEGEND

EXISTING FEATURES

VISUAL MITIGATION DELINATION - VM-10

VEGETATIVE BUFFER / SCREEN MITIGATION TABLE			
POINT #	MITIGATION SECTION	LATITUDE	LONGITUTDE
161	VM-10	N 43.130847	W 76.620017
162	VM-10	N 43.131639	W 76.620725

N

0 100 200 300 400

SCALE IN FEET

UNDER NEW YORK STATE EDUCATION LAW ARTICLE 145 (ENGINEERING), SECTION 7209 (2), IT IS A VIOLATION OF THE LAW FOR ANY PERSON, UNLESS ACTING UNDER THE DIRECTION OF A LICENSED PROFESSIONAL ENGINEER, TO ALTER THIS DOCUMENT.

Dig Safely. New York. Call 811 before you dig

PRELIMINARY
NOT FOR CONSTRUCTION

PREPARED FOR:

NEXTera ENERGY

700 Universe Blvd,
Juno Beach, FL 33408

TRC

4900 RITTER ROAD
MECHANICSBURG, PA 17055

TRC PROJECT NO: 380342.LAND

REV	DESCRIPTION	DATE	DES	CHK	APP

MR DESIGNED
TAF DRAWN
MR CHECKED
MR APPROVED
REVIEW 1
REVIEW 2


PRELIMINARY
SITE PLAN
GARNET ENERGY CENTER, LLC
ENLARGED LANDSCAPE PLAN
TOWNS OF
CAYUGA COUNTY, NY

12/2020 DATE
AS NOTED SCALE

TRC

L1.11

REV. A

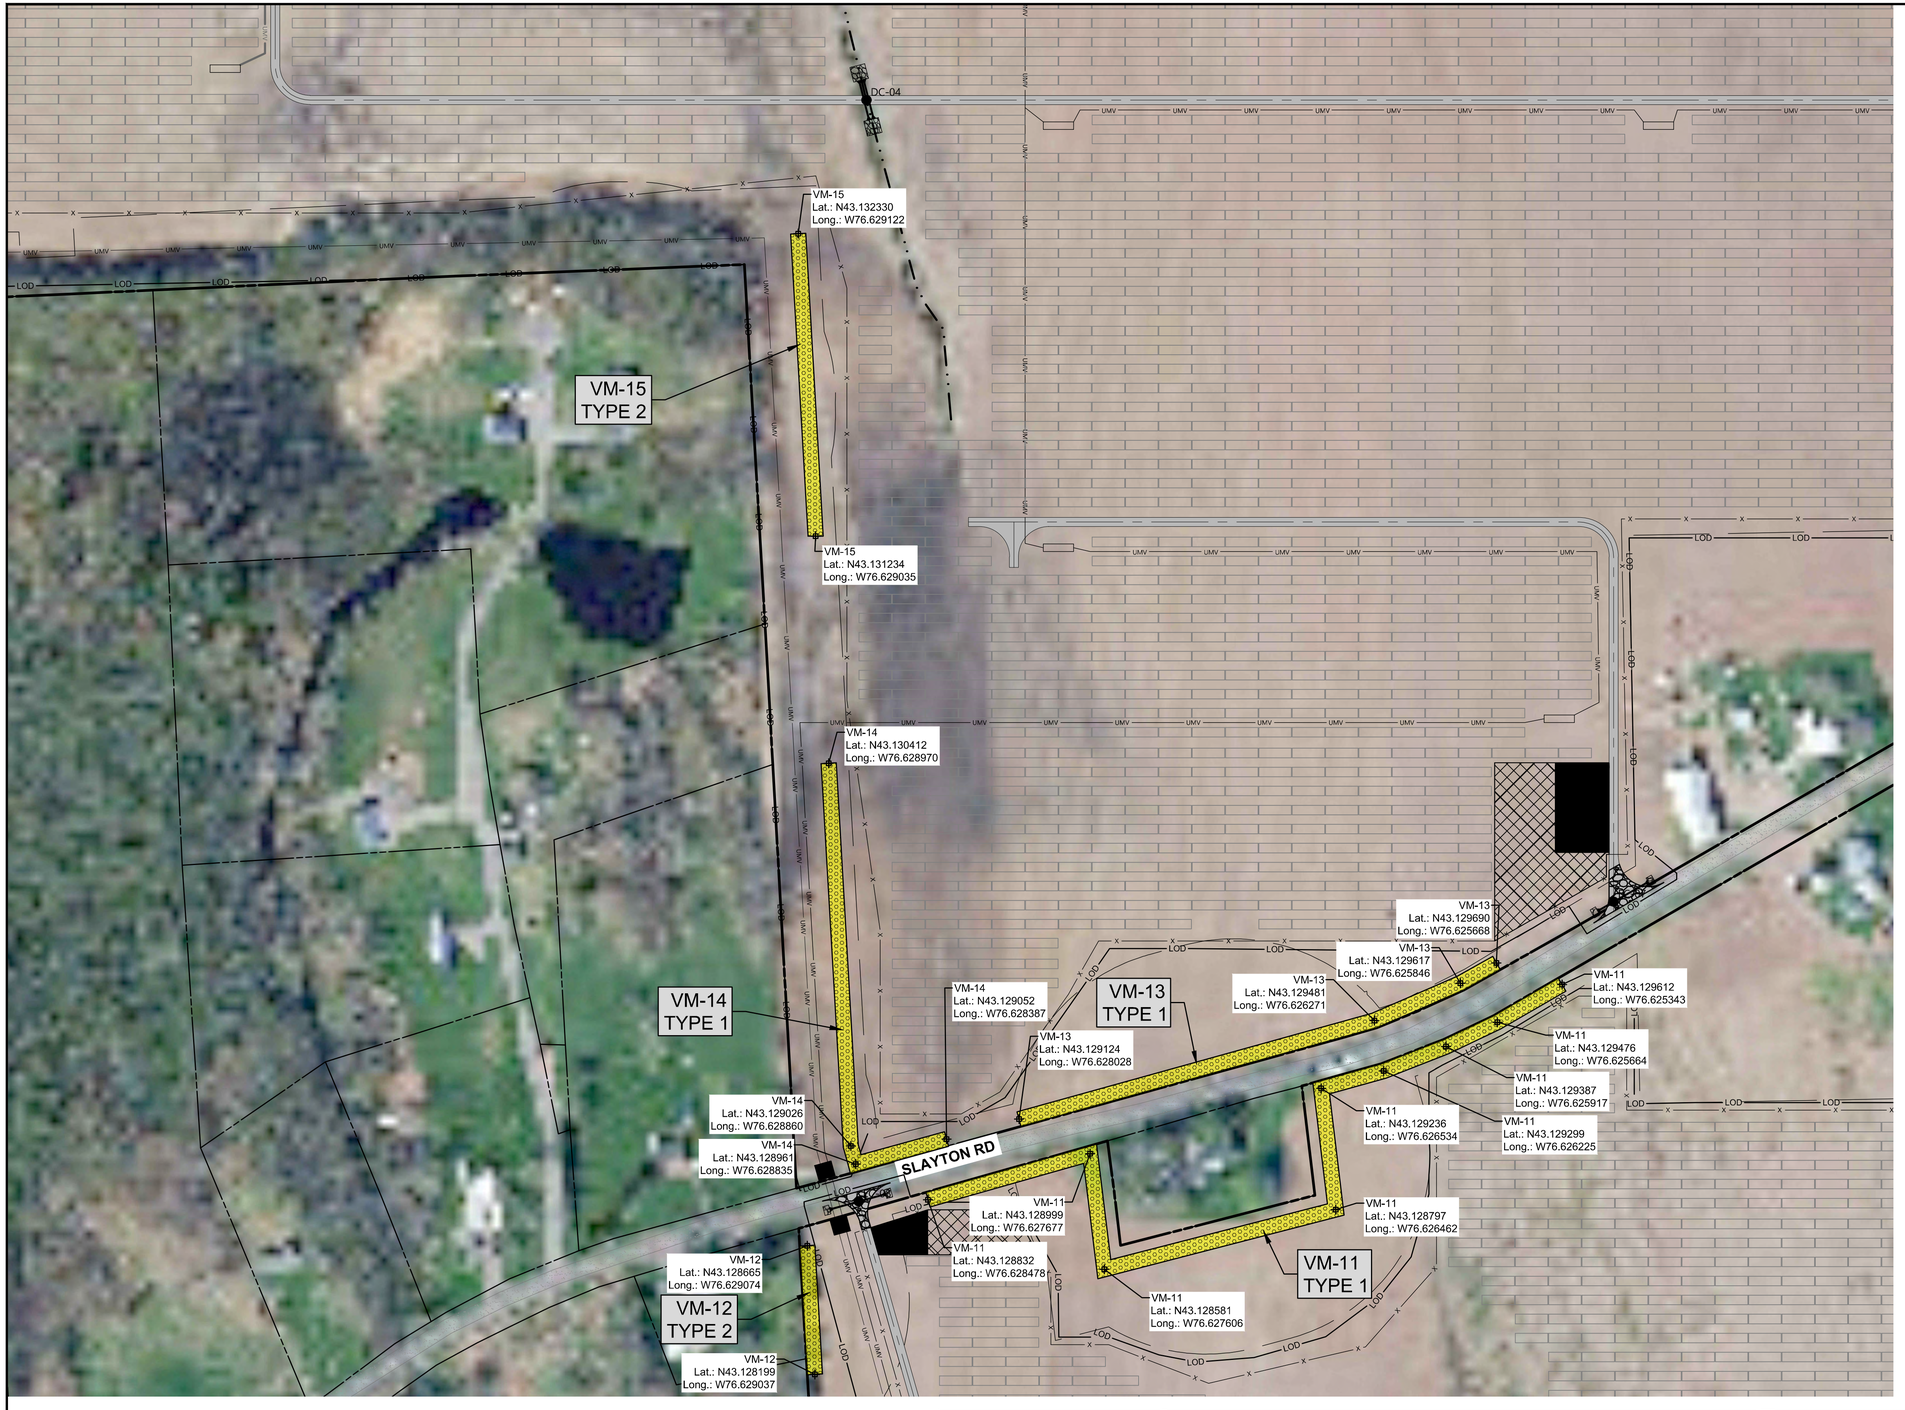

LEGEND

EXISTING FEATURES

VISUAL MITIGATION DELINATION - VM-11, VM-12, VM-13, VM-14 & VM-15

VEGETATIVE BUFFER / SCREEN MITIGATION TABLE			
POINT #	MITIGATION SECTION	LATITUDE	LONGITUTDE
163	VM-11	N 43.129612	W 76.625343
164	VM-11	N 43.129476	W 76.625664
165	VM-11	N 43.129387	W 76.625917
166	VM-11	N 43.129299	W 76.626225
167	VM-11	N 43.129236	W 76.626534
168	VM-11	N 43.128797	W 76.626462
169	VM-11	N 43.128581	W 76.627606
170	VM-11	N 43.128999	W 76.627677
171	VM-11	N 43.128832	W 76.628478

VEGETATIVE BUFFER / SCREEN MITIGATION TABLE			
POINT #	MITIGATION SECTION	LATITUDE	LONGITUTDE
172	VM-12	N 43.128199	W 76.629037
174	VM-12	N 43.128665	W 76.629074

VEGETATIVE BUFFER / SCREEN MITIGATION TABLE			
POINT #	MITIGATION SECTION	LATITUDE	LONGITUTDE
175	VM-13	N 43.129690	W 76.625668
176	VM-13	N 43.129617	W 76.625846
177	VM-13	N 43.129481	W 76.626271
178	VM-13	N 43.129124	W 76.628028

VEGETATIVE BUFFER / SCREEN MITIGATION TABLE			
POINT #	MITIGATION SECTION	LATITUDE	LONGITUTDE
179	VM-14	N 43.129052	W 76.628387
180	VM-14	N 43.128961	W 76.628835
181	VM-14	N 43.130412	W 76.628970
275	VM-14	N 43.129026	W 76.628860

VEGETATIVE BUFFER / SCREEN MITIGATION TABLE			
POINT #	MITIGATION SECTION	LATITUDE	LONGITUTDE
182	VM-15	N 43.131234	W 76.629035
183	VM-15	N 43.132330	W 76.629122

N

0 100 200 300 400

SCALE IN FEET

UNDER NEW YORK STATE EDUCATION LAW ARTICLE 145 (ENGINEERING), SECTION 7209 (2), IT IS A VIOLATION OF THE LAW FOR ANY PERSON, UNLESS ACTING UNDER THE DIRECTION OF A LICENSED PROFESSIONAL ENGINEER, TO ALTER THIS DOCUMENT.

Dig Safely. New York Call 811 before you dig

PRELIMINARY
NOT FOR CONSTRUCTION

PREPARED FOR:

NEXTera ENERGY

700 Universe Blvd,
Juno Beach, FL 33408

TRC
4900 RITTER ROAD
MECHANICSBURG, PA 17055

TRC PROJECT NO: 380342.LAND

REV	DESCRIPTION	DATE	DES	CHK	APP

MR DESIGNED
TAF DRAWN
MR CHECKED
MR APPROVED
REVIEW 1
REVIEW 2

PRELIMINARY
SITE PLAN
GARNET ENERGY CENTER, LLC
ENLARGED LANDSCAPE PLAN
TOWNS OF
CAYUGA COUNTY, NY

12/2020 DATE
AS NOTED SCALE

TRC

L1.12

REV. A



LEGEND

EXISTING FEATURES

VISUAL MITIGATION DELINATION

N

0 100 200 300 400

SCALE IN FEET

UNDER NEW YORK STATE EDUCATION LAW ARTICLE 145 (ENGINEERING), SECTION 7209 (2), IT IS A VIOLATION OF THE LAW FOR ANY PERSON, UNLESS ACTING UNDER THE DIRECTION OF A LICENSED PROFESSIONAL ENGINEER, TO ALTER THIS DOCUMENT.

Dig Safely. New York Call 811 before you dig

PRELIMINARY
NOT FOR CONSTRUCTION

PREPARED FOR:

NEXTera ENERGY

700 Universe Blvd,
Juno Beach, FL 33408

TRC
4900 RITTER ROAD
MECHANICSBURG, PA 17055

TRC PROJECT NO: 380342.LAND

REV	DESCRIPTION	DATE	DES	CHK	APP

MR	DESIGNED
TAF	DRAWN
MR	CHECKED
MR	APPROVED
	REVIEW 1
	REVIEW 2


PRELIMINARY
SITE PLAN
GARNET ENERGY CENTER, LLC
ENLARGED LANDSCAPE PLAN
TOWNS OF
CAYUGA COUNTY, NY

12/2020 DATE
AS NOTED SCALE

TRC

L1.13

REV. A

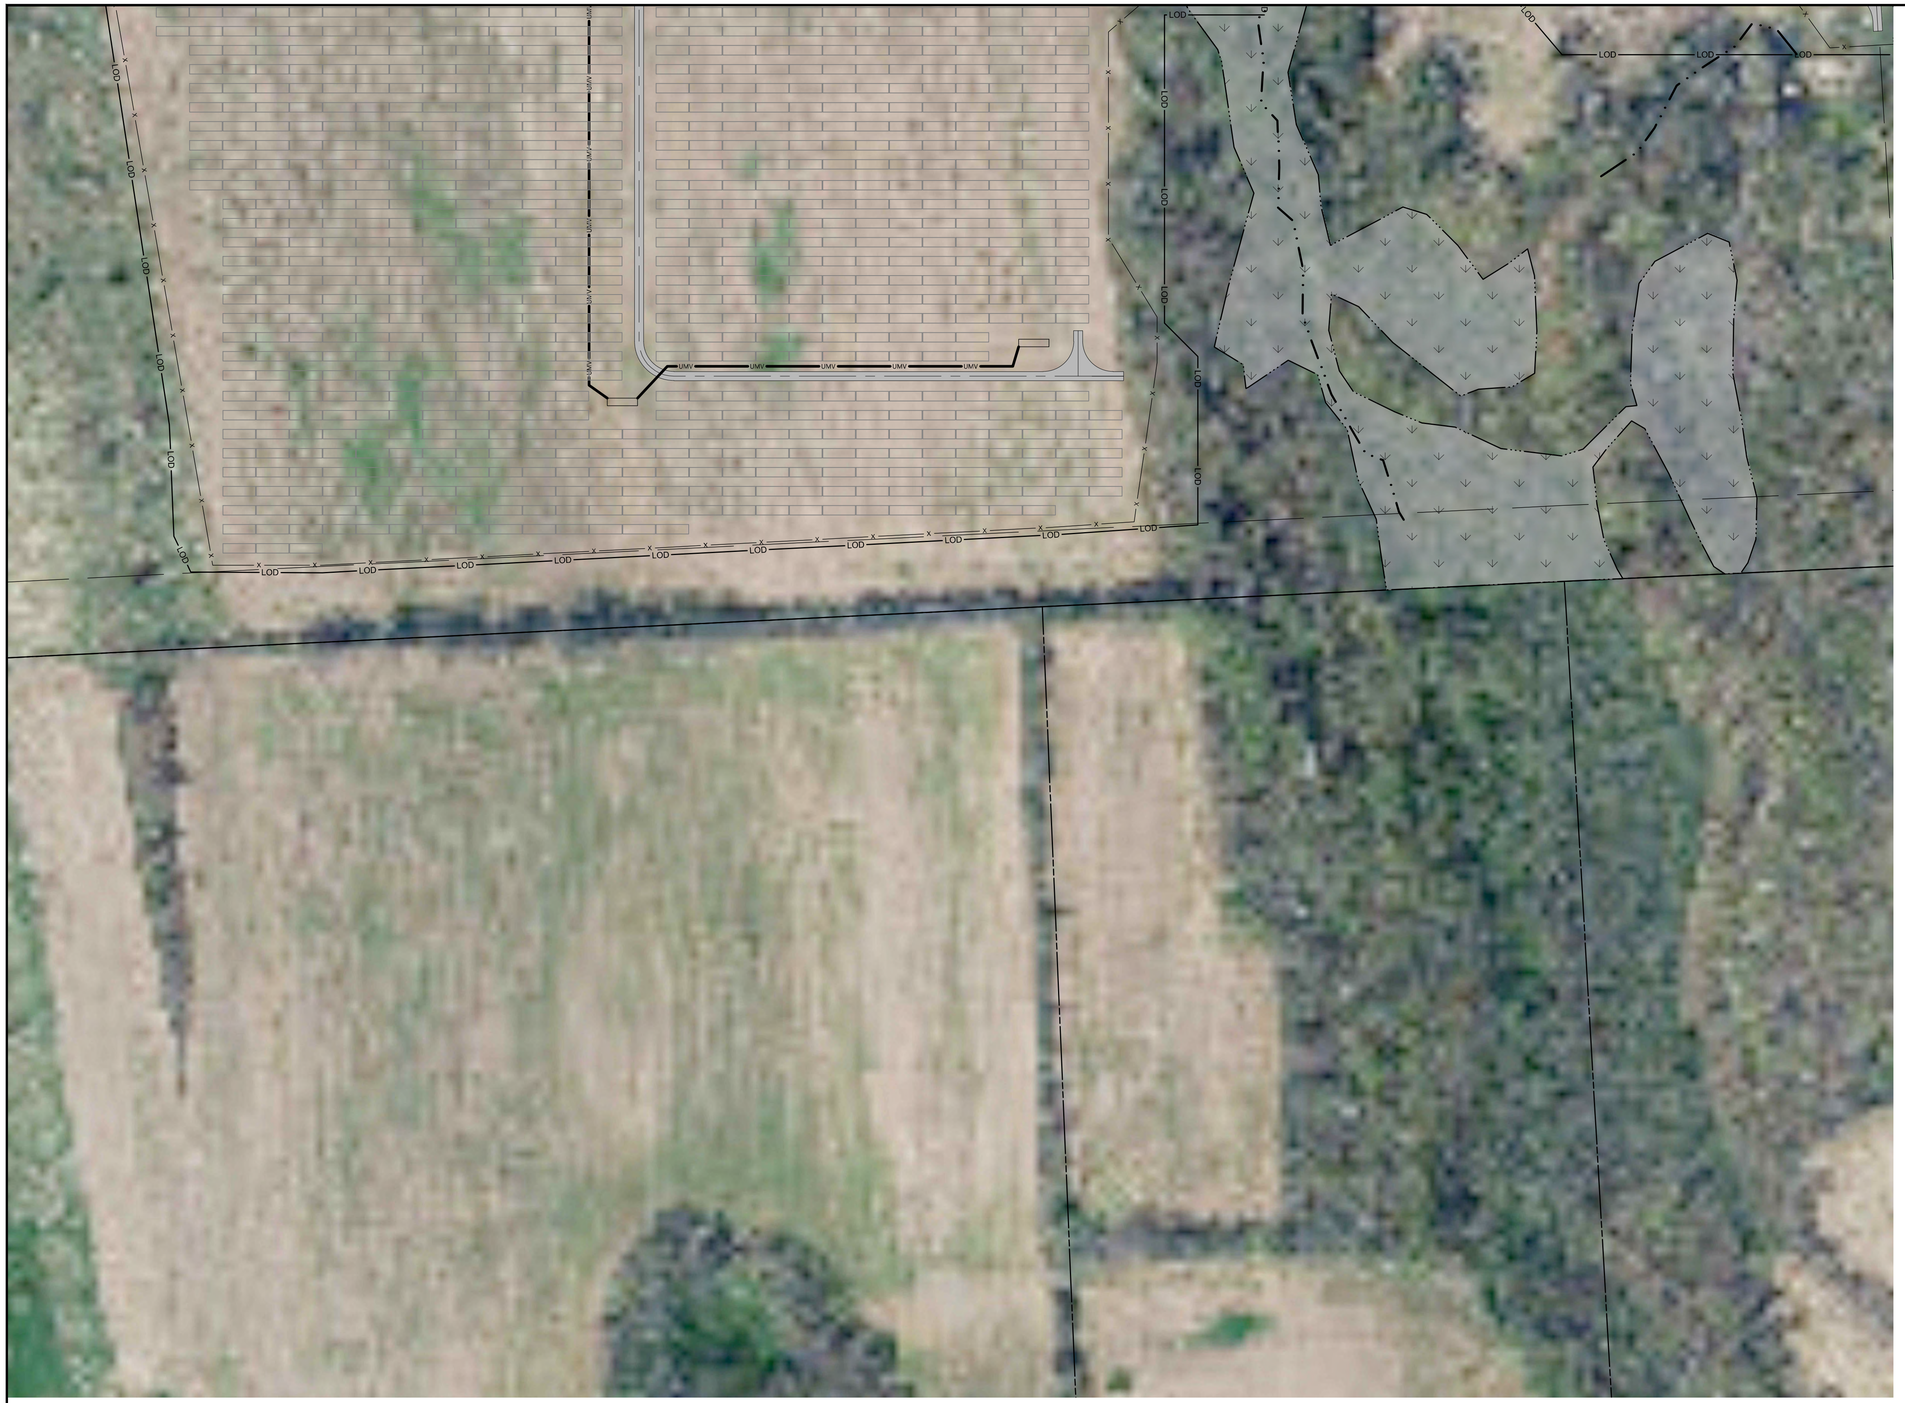

LEGEND

EXISTING FEATURES

VISUAL MITIGATION DELINATION

N

0 100 200 300 400

SCALE IN FEET

UNDER NEW YORK STATE EDUCATION LAW ARTICLE 145 (ENGINEERING), SECTION 7209 (2), IT IS A VIOLATION OF THE LAW FOR ANY PERSON, UNLESS ACTING UNDER THE DIRECTION OF A LICENSED PROFESSIONAL ENGINEER, TO ALTER THIS DOCUMENT.

Dig Safely. New York Call 811 before you dig

PRELIMINARY
NOT FOR CONSTRUCTION

PREPARED FOR:

NEXTera ENERGY

700 Universe Blvd,
Juno Beach, FL 33408

TRC

4900 RITTER ROAD
MECHANICSBURG, PA 17055

TRC PROJECT NO: 380342.LAND

REV	DESCRIPTION	DATE	DES	CHK	APP

MR DESIGNED
TAF DRAWN
MR CHECKED
MR APPROVED
REVIEW 1
REVIEW 2

PRELIMINARY
SITE PLAN
GARNET ENERGY CENTER, LLC
ENLARGED LANDSCAPE PLAN
TOWNS OF
CAYUGA COUNTY, NY

12/2020 DATE
AS NOTED SCALE

TRC

L1.14

REV. A



LEGEND

EXISTING FEATURES

VISUAL MITIGATION DELINATION

N

0 100 200 300 400

SCALE IN FEET

UNDER NEW YORK STATE EDUCATION LAW ARTICLE 145 (ENGINEERING), SECTION 7209 (2), IT IS A VIOLATION OF THE LAW FOR ANY PERSON, UNLESS ACTING UNDER THE DIRECTION OF A LICENSED PROFESSIONAL ENGINEER, TO ALTER THIS DOCUMENT.

Dig Safely. New York. Call 811 before you dig

PRELIMINARY
NOT FOR CONSTRUCTION

PREPARED FOR:

NEXTera ENERGY

700 Universe Blvd,
Juno Beach, FL 33408

TRC
4900 RITTER ROAD
MECHANICSBURG, PA 17055

TRC PROJECT NO: 380342.LAND

REV	DESCRIPTION	DATE	DES	CHK	APP

MR	DESIGNED
TAF	DRAWN
MR	CHECKED
MR	APPROVED
	REVIEW 1
	REVIEW 2

PRELIMINARY
SITE PLAN
GARNET ENERGY CENTER, LLC
ENLARGED LANDSCAPE PLAN
TOWNS OF
CAYUGA COUNTY, NY

12/2020 DATE
AS NOTED SCALE

TRC

L1.15

REV. A



LEGEND

EXISTING FEATURES

VISUAL MITIGATION

N

0 100 200 300 400

SCALE IN FEET

UNDER NEW YORK STATE EDUCATION LAW ARTICLE 145 (ENGINEERING), SECTION 7209 (2), IT IS A VIOLATION OF THE LAW FOR ANY PERSON, UNLESS ACTING UNDER THE DIRECTION OF A LICENSED PROFESSIONAL ENGINEER, TO ALTER THIS DOCUMENT.

Dig Safely. New York Call 811 before you dig

PRELIMINARY
NOT FOR CONSTRUCTION

PREPARED FOR:

NEXTera ENERGY

700 Universe Blvd,
Juno Beach, FL 33408

TRC
4900 RITTER ROAD
MECHANICSBURG, PA 17055

TRC PROJECT NO: 380342.LAND

REV	DESCRIPTION	DATE	DES	CHK	APP

MR	DESIGNED
TAF	DRAWN
MR	CHECKED
MR	APPROVED
	REVIEW 1
	REVIEW 2

PRELIMINARY
SITE PLAN
GARNET ENERGY CENTER, LLC
ENLARGED LANDSCAPE PLAN
TOWNS OF
CAYUGA COUNTY, NY

12/2020 DATE
AS NOTED SCALE

TRC

L1.16

REV. A