
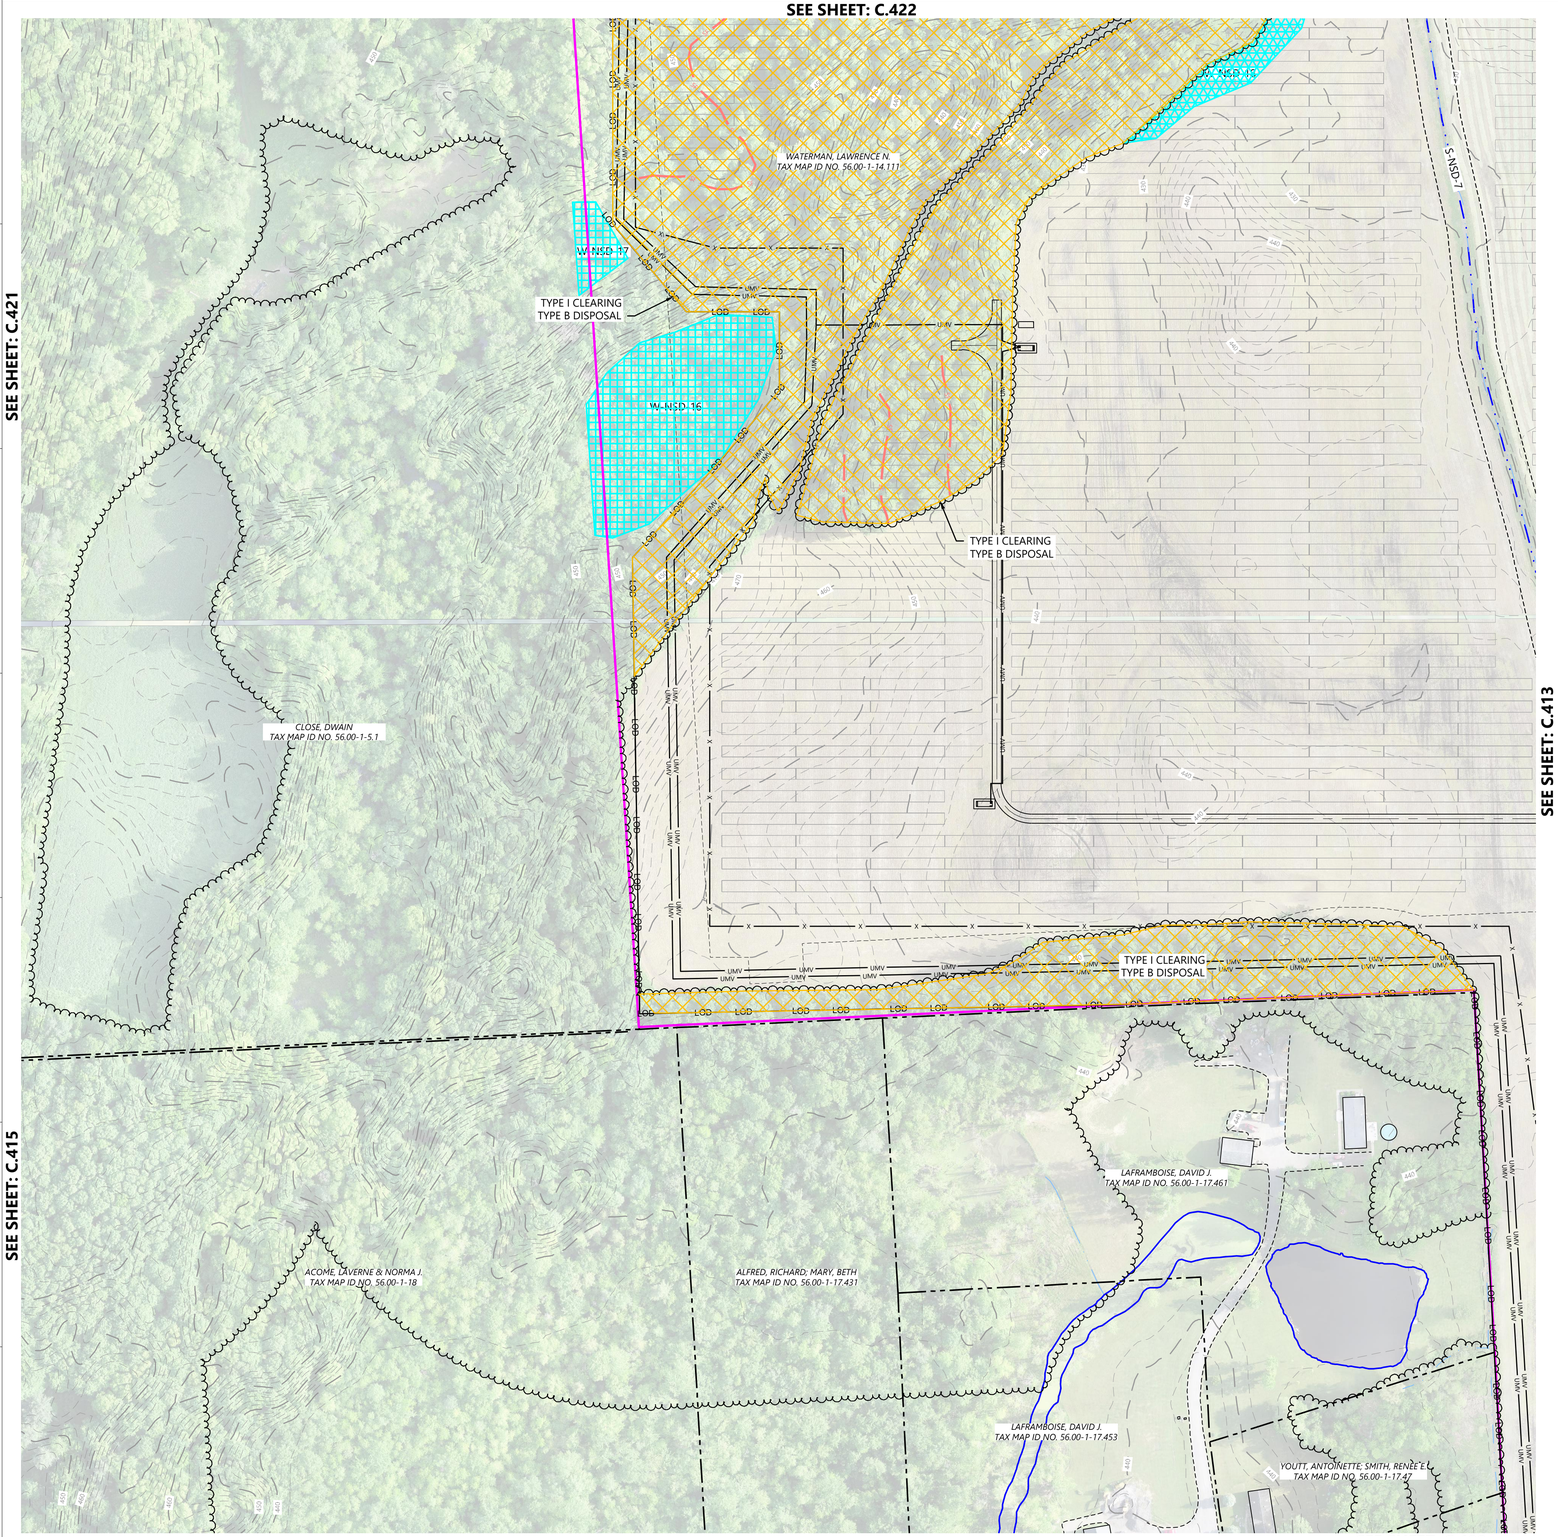


LEGEND:

- PROPERTY LINE
- PARCEL LINE
- EX. TREE LINE
- EX. NYSDEC/USACE WETLAND
- EX. USACE WETLAND
- EX. NONJURISDICTIONAL WETLAND
- EX. DEC MAPPED WETLAND
- EX. STREAM
- EX. EDGE OF WATER
- EX. DRAINAGE DITCH
- 100' DEC WETLAND ADJACENT AREA
- POH — EX. OVERHEAD POWER
- GAS — EX. GAS LINE
- EX. POWER POLE
- EX. FENCE
- EX. PAVED ROAD
- EX. CULVERT
- 900 — EX. INDEX CONTOUR
- EX. INTERVAL CONTOUR
- EX. STRUCTURE
- PROPOSED SOLAR ARRAY
- PROPOSED SETBACKS
- PROPOSED INVERTER
- PROPOSED BATTERY STORAGE
- PROPOSED ACCESS ROAD
- PROPOSED TEMPORARY ACCESS ROAD
- X — PROPOSED SECURITY FENCE
- UMV — PROPOSED UNDERGROUND COLLECTION
- HDD — PROPOSED HDD LINE
- PROPOSED HDD BORE PIT
- PROPOSED LAYDOWN YARD
- LOD — LIMIT OF DISTURBANCE
- PROPOSED PARKING AREA
- SF — PROPOSED TEMPORARY SILT FENCE
- FR — PROPOSED FIBER ROLL
- HDD — PROPOSED HORIZONTAL DIRECTIONAL DRILLING
- PROPOSED HDD BORE PIT
- PROPOSED ROCK CONSTRUCTION ENTRANCE
- TYPE I CLEARING / TYPE B DISPOSAL
- TYPE II CLEARING / TYPE A DISPOSAL

KEYMAP:

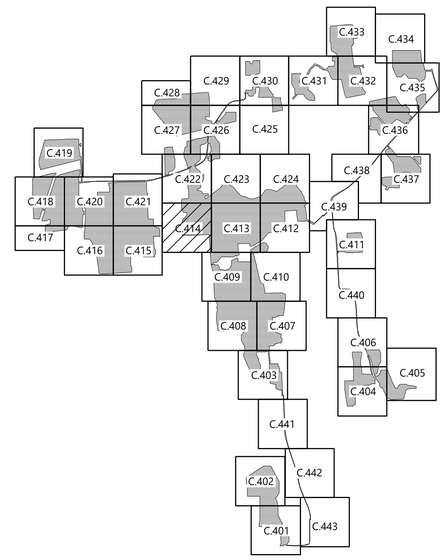

Westwood Surveying & Engineering

Phone (952) 937-5150 | 12701 Whitewater Drive, Suite #300
Fax (952) 937-5822 | Minnetonka, MN 55343
Toll Free (888) 937-5150 | ww-pc.com

Westwood Surveying and Engineering, P.C.

PREPARED FOR:

NEXTera ENERGY

700 Universe Boulevard
Juno Breach, FL 33408

REVISIONS:

#	DATE	COMMENT
A	01/06/2022	ISSUED FOR PERMIT

0' 100' 200' 300'

Garnet Energy Center

Cayuga County, New York


Tree Clearing Plan - 14

PRELIMINARY
NOT FOR CONSTRUCTION

DATE: 01/06/2022

SHEET: C.414


M:\00385\400\dwg\Civil\00385C-TCO1.dwg, 1/6/2022 11:43 AM, Jordan Box

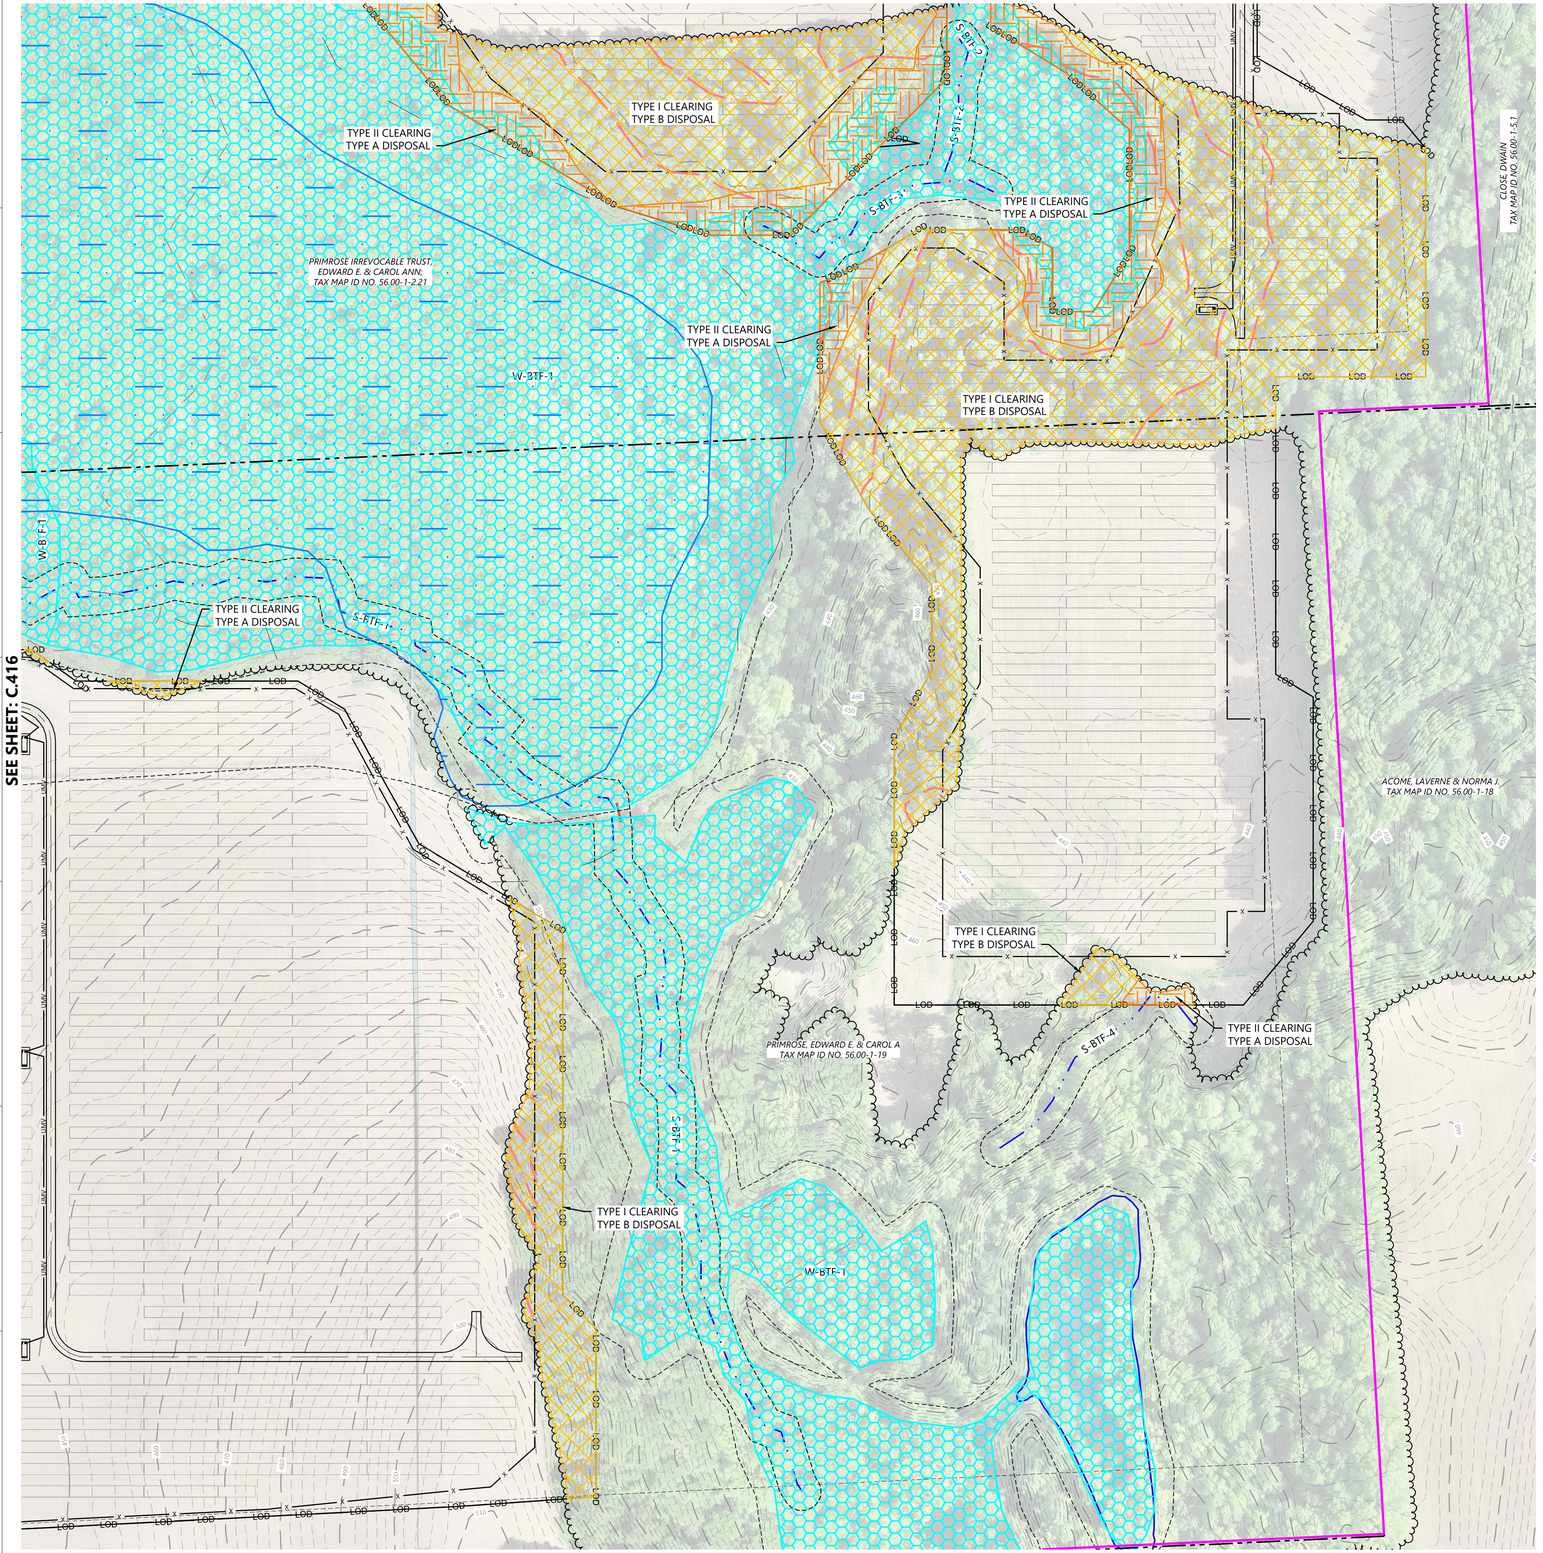

LEGEND:

- PROPERTY LINE
- PARCEL LINE
- EX. TREE LINE
- EX. NYSDEC/USACE WETLAND
- EX. USACE WETLAND
- EX. NONJURISDICTIONAL WETLAND
- EX. DEC MAPPED WETLAND
- EX. STREAM
- EX. EDGE OF WATER
- EX. DRAINAGE DITCH
- 100' DEC WETLAND ADJACENT AREA
- EX. OVERHEAD POWER
- EX. GAS LINE
- EX. POWER POLE
- EX. FENCE
- EX. PAVED ROAD
- EX. CULVERT
- EX. INDEX CONTOUR
- EX. INTERVAL CONTOUR
- EX. STRUCTURE
- PROPOSED SOLAR ARRAY
- PROPOSED SETBACKS
- PROPOSED INVERTER
- PROPOSED BATTERY STORAGE
- PROPOSED ACCESS ROAD
- PROPOSED TEMPORARY ACCESS ROAD
- PROPOSED SECURITY FENCE
- PROPOSED UNDERGROUND COLLECTION
- PROPOSED HDD LINE
- PROPOSED HDD BORE PIT
- PROPOSED LAYDOWN YARD
- LIMIT OF DISTURBANCE
- PROPOSED PARKING AREA
- PROPOSED TEMPORARY SILT FENCE
- PROPOSED FIBER ROLL
- PROPOSED HORIZONTAL DIRECTIONAL DRILLING
- PROPOSED HDD BORE PIT
- PROPOSED ROCK CONSTRUCTION ENTRANCE
- TYPE I CLEARING TYPE B DISPOSAL
- TYPE II CLEARING TYPE A DISPOSAL

KEYMAP:

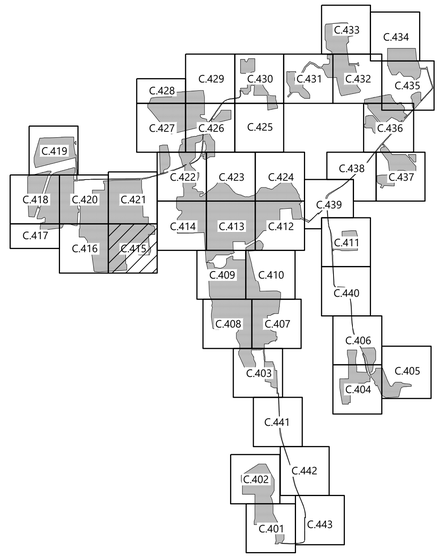

Westwood Surveying & Engineering

Phone (952) 937-5150
Fax (952) 937-5822
Toll Free (888) 937-5150
12701 Whitewater Drive, Suite #300
Minnetonka, MN 55343
ww-pc.com

Westwood Surveying and Engineering, P.C.

PREPARED FOR:

NEXTera ENERGY

700 Universe Boulevard
Juno Breach, FL 33408

REVISIONS:

#	DATE	COMMENT
A	01/06/2022	ISSUED FOR PERMIT

0' 100' 200' 300'

Garnet Energy Center

Cayuga County, New York


Tree Clearing Plan - 15

PRELIMINARY
NOT FOR CONSTRUCTION

DATE: 01/06/2022

SHEET: C.415


N:\0003834.00\dwg\Civil\003834C_SC01.dwg, 1/6/2022 11:44 AM Jordan Box

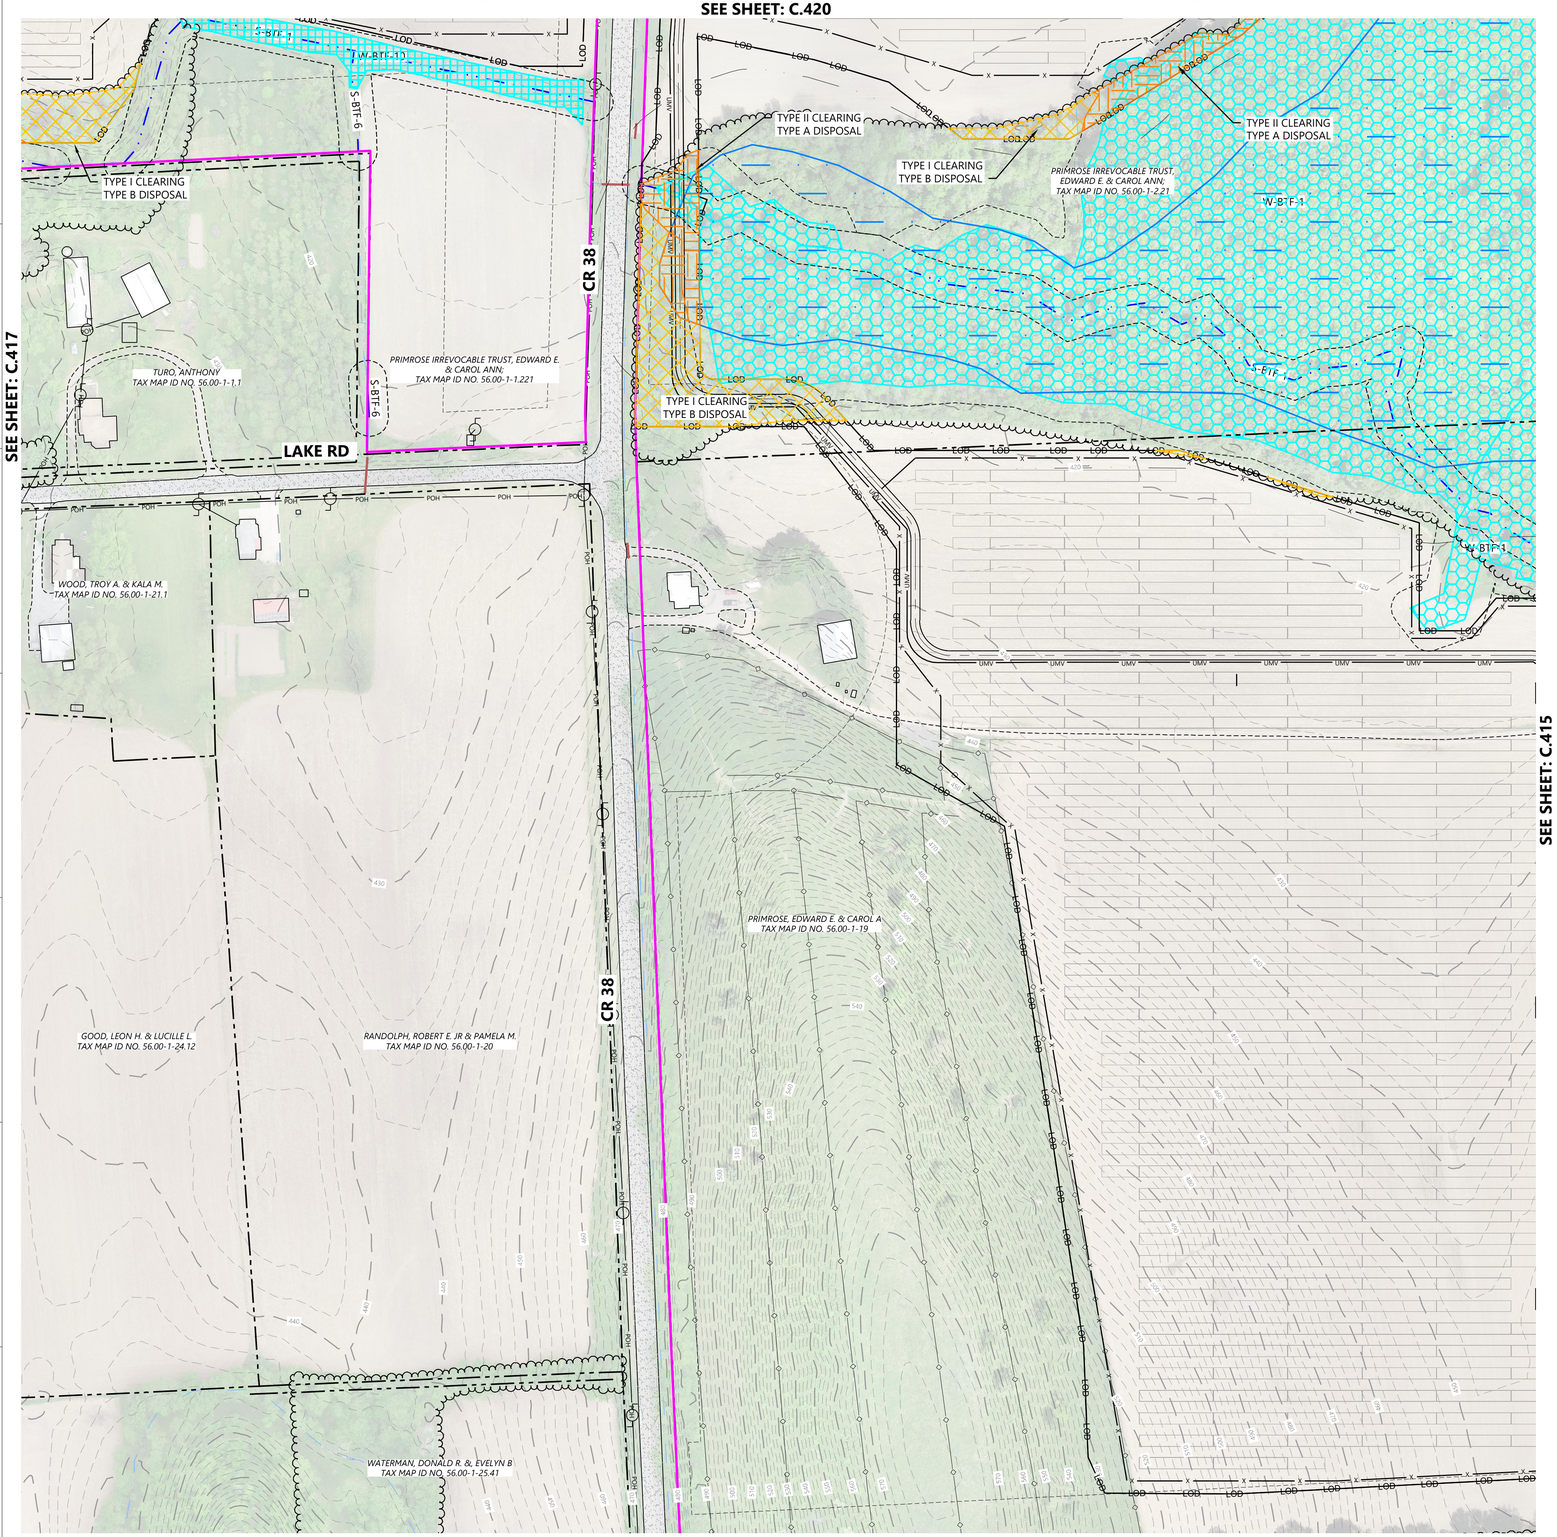

LEGEND:

- PROPERTY LINE
- PARCEL LINE
- EX. TREE LINE
- EX. NYSDEC/USACE WETLAND
- EX. USACE WETLAND
- EX. NONJURISDICTIONAL WETLAND
- EX. DEC MAPPED WETLAND
- EX. STREAM
- EX. EDGE OF WATER
- EX. DRAINAGE DITCH
- 100' DEC WETLAND ADJACENT AREA
- EX. OVERHEAD POWER
- EX. GAS LINE
- EX. POWER POLE
- EX. FENCE
- EX. PAVED ROAD
- EX. CULVERT
- EX. INDEX CONTOUR
- EX. INTERVAL CONTOUR
- EX. STRUCTURE
- PROPOSED SOLAR ARRAY
- PROPOSED SETBACKS
- PROPOSED INVERTER
- PROPOSED BATTERY STORAGE
- PROPOSED ACCESS ROAD
- PROPOSED TEMPORARY ACCESS ROAD
- PROPOSED SECURITY FENCE
- PROPOSED UNDERGROUND COLLECTION
- PROPOSED HDD LINE
- PROPOSED HDD BORE PIT
- PROPOSED LAYDOWN YARD
- LIMIT OF DISTURBANCE
- PROPOSED PARKING AREA
- PROPOSED TEMPORARY SILT FENCE
- PROPOSED FIBER ROLL
- PROPOSED HORIZONTAL DIRECTIONAL DRILLING
- PROPOSED HDD BORE PIT
- PROPOSED ROCK CONSTRUCTION ENTRANCE
- TYPE I CLEARING TYPE B DISPOSAL
- TYPE II CLEARING TYPE A DISPOSAL

KEYMAP:

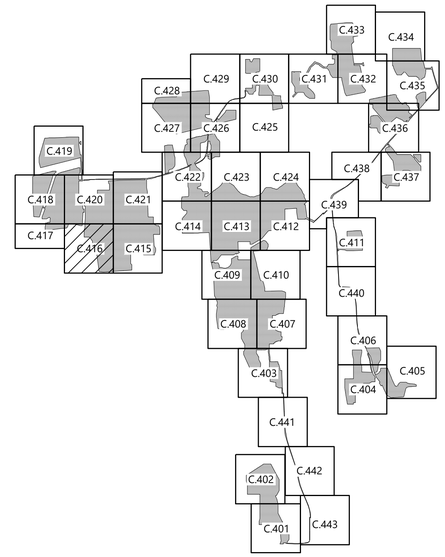

Westwood Surveying & Engineering

Phone (952) 937-5150 | 12701 Whitewater Drive, Suite #300
Fax (952) 937-5822 | Minnetonka, MN 55343
Toll Free (888) 937-5150 | ww-pc.com

Westwood Surveying and Engineering, P.C.

PREPARED FOR:

NEXTera ENERGY

700 Universe Boulevard
Juno Breach, FL 33408

REVISIONS:

#	DATE	COMMENT
A	01/06/2022	ISSUED FOR PERMIT

0' 100' 200' 300'

Garnet Energy Center

Cayuga County, New York

Tree Clearing Plan - 16


PRELIMINARY
NOT FOR CONSTRUCTION

DATE: 01/06/2022

SHEET: C.416

M:\00385\W\Plan\Civil\00385XC_C001.dwg, 1/6/2022 11:45 AM, Jordan.Rou

SEE SHEET: C.418

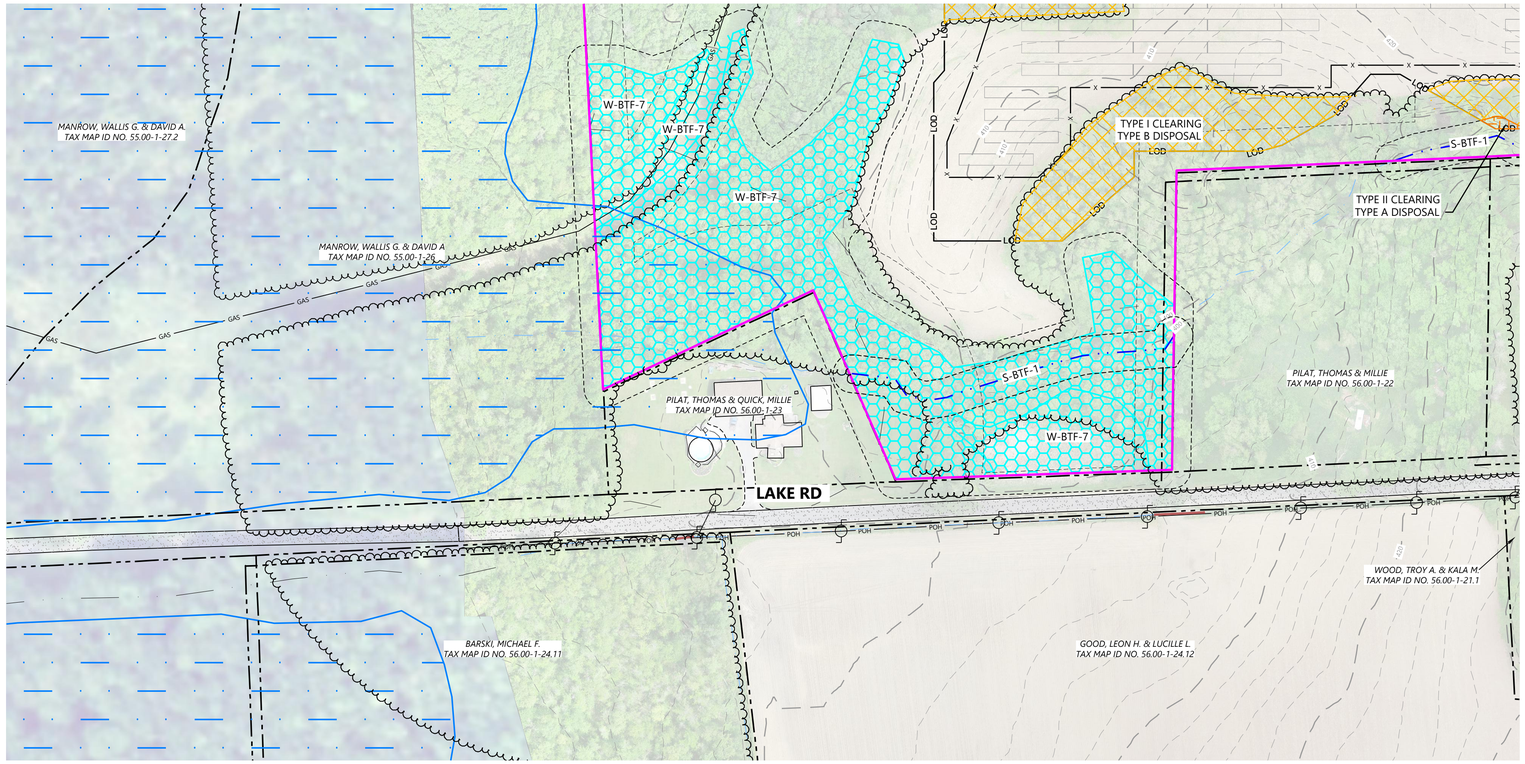


SEE SHEET: C.416

LEGEND:

- PROPERTY LINE
- PARCEL LINE
- EX. TREE LINE
- EX. NYSDEC/USACE WETLAND
- EX. USACE WETLAND
- EX. NONJURISDICTIONAL WETLAND
- EX. DEC MAPPED WETLAND
- EX. STREAM
- EX. EDGE OF WATER
- EX. DRAINAGE DITCH
- 100' DEC WETLAND ADJACENT AREA
- EX. OVERHEAD POWER
- EX. GAS LINE
- EX. POWER POLE
- EX. FENCE
- EX. PAVED ROAD
- EX. CULVERT
- EX. INDEX CONTOUR
- EX. INTERVAL CONTOUR
- EX. STRUCTURE
- PROPOSED SOLAR ARRAY
- PROPOSED SETBACKS
- PROPOSED INVERTER
- PROPOSED BATTERY STORAGE
- PROPOSED ACCESS ROAD
- PROPOSED TEMPORARY ACCESS ROAD
- PROPOSED SECURITY FENCE
- PROPOSED UNDERGROUND COLLECTION
- PROPOSED HDD LINE
- PROPOSED HDD BORE PIT
- PROPOSED LAYDOWN YARD
- LIMIT OF DISTURBANCE
- PROPOSED PARKING AREA
- PROPOSED TEMPORARY SILT FENCE
- PROPOSED FIBER ROLL
- PROPOSED HORIZONTAL DIRECTIONAL DRILLING
- PROPOSED HDD BORE PIT
- PROPOSED ROCK CONSTRUCTION ENTRANCE
- TYPE I CLEARING
  TYPE B DISPOSAL
- TYPE II CLEARING
  TYPE A DISPOSAL

KEYMAP:

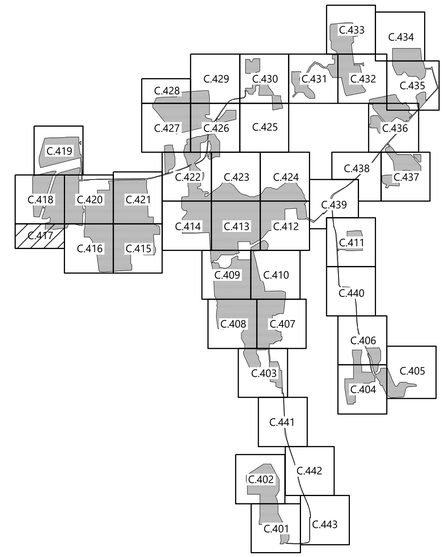

Westwood
Surveying & Engineering

Phone (952) 937-5150
Fax (952) 937-5822
Toll Free (888) 937-5150

12701 Whitewater Drive, Suite #300
Minnetonka, MN 55343
ww-pc.com

Westwood Surveying and Engineering, P.C.

PREPARED FOR:

NEXTera ENERGY

700 Universe Boulevard
Juno Breach, FL 33408

REVISIONS:

#	DATE	COMMENT
A	01/06/2022	ISSUED FOR PERMIT

0' 100' 200' 300'

Garnet Energy Center

Cayuga County, New York

Tree Clearing Plan - 17


PRELIMINARY
NOT FOR CONSTRUCTION

DATE: 01/06/2022

SHEET: C.417

N:\0030\CM Of\Dwn\Civil\0030SAC_C101.dwg, 1/6/2022 11:45 AM, Jordyn.Rex

SEE SHEET: C.419

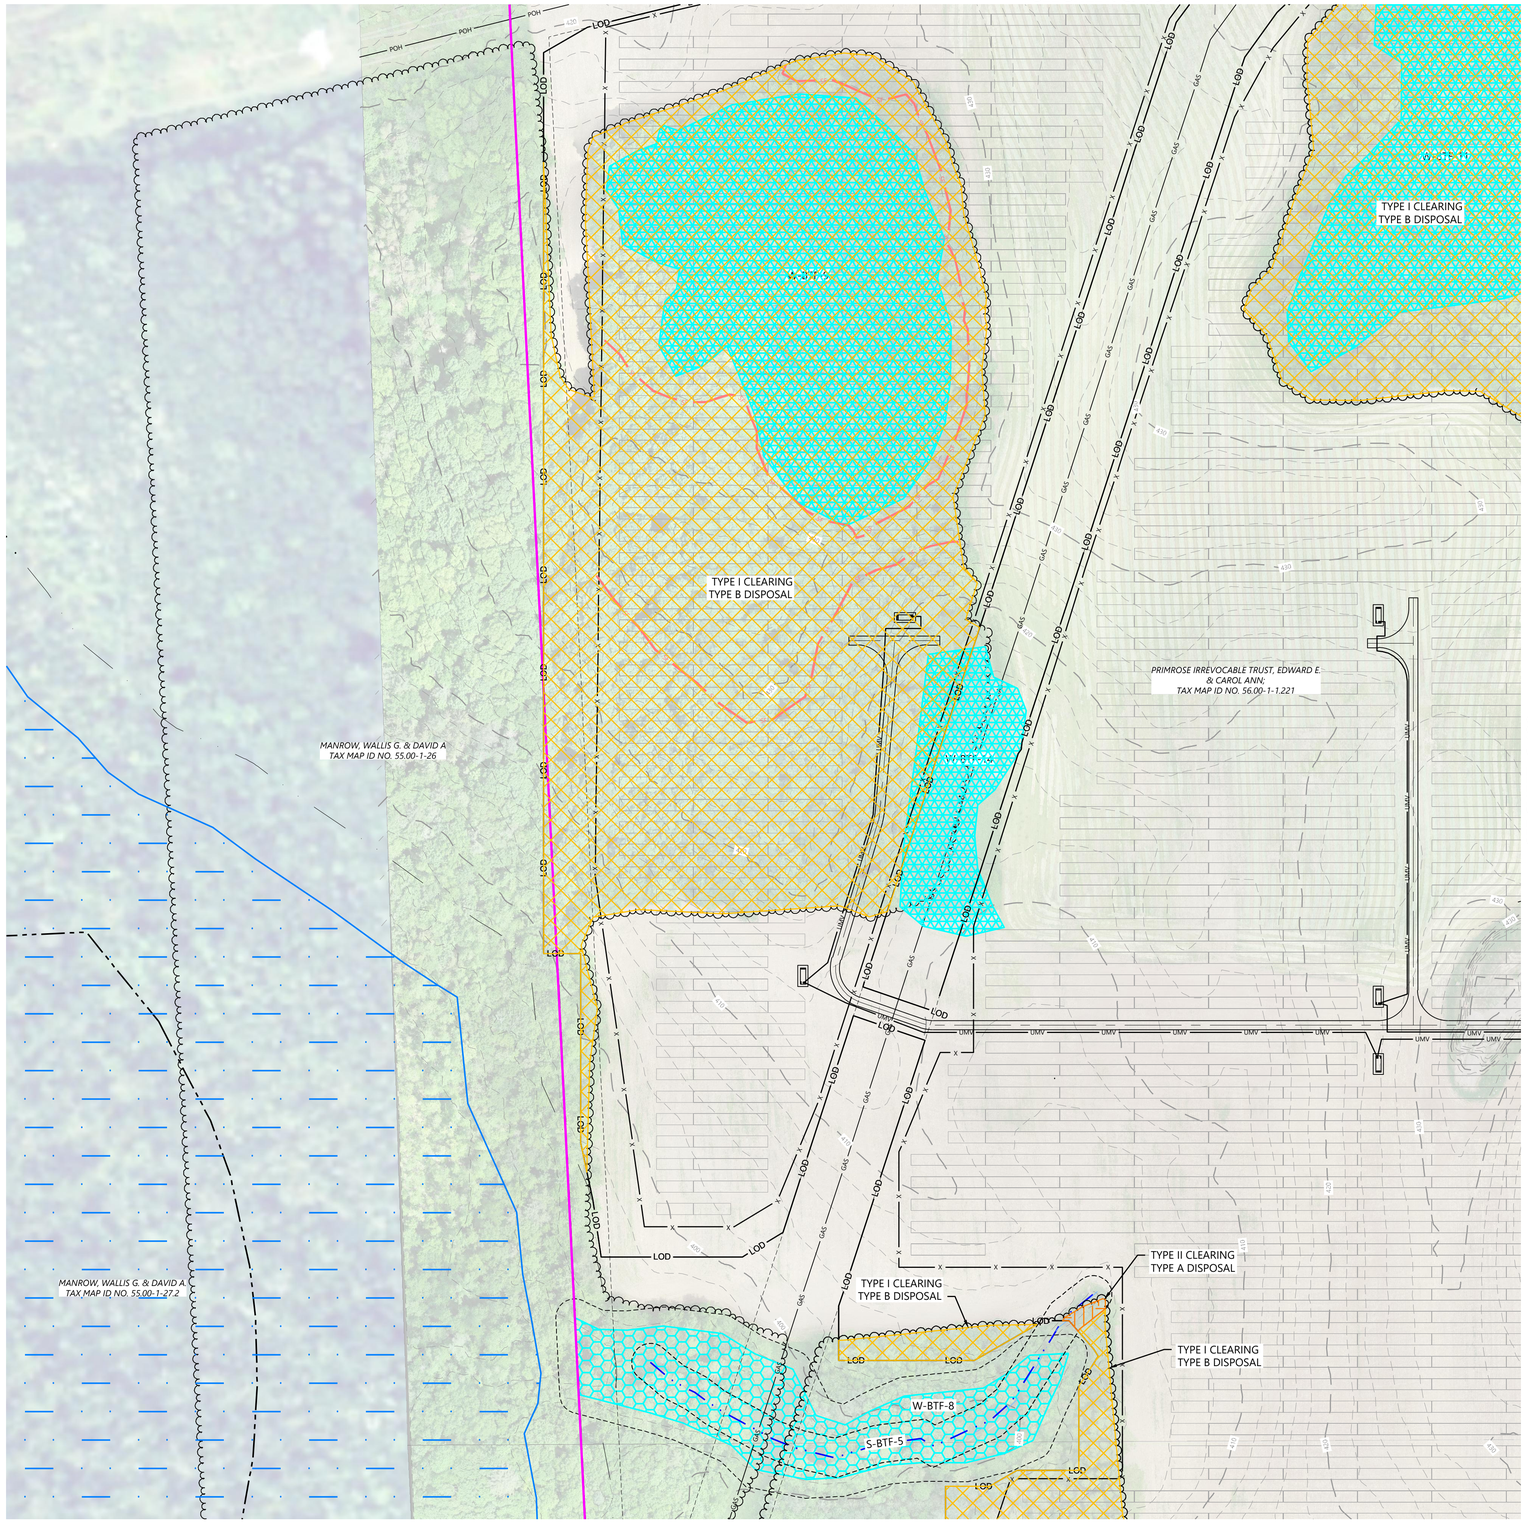


SEE SHEET: C.420

SEE SHEET: C.417

LEGEND:

- PROPERTY LINE
- PARCEL LINE
- EX. TREE LINE
- EX. NYSDEC/USACE WETLAND
- EX. USACE WETLAND
- EX. NONJURISDICTIONAL WETLAND
- EX. DEC MAPPED WETLAND
- EX. STREAM
- EX. EDGE OF WATER
- EX. DRAINAGE DITCH
- 100' DEC WETLAND ADJACENT AREA
- EX. OVERHEAD POWER
- EX. GAS LINE
- EX. POWER POLE
- EX. FENCE
- EX. PAVED ROAD
- EX. CULVERT
- EX. INDEX CONTOUR
- EX. INTERVAL CONTOUR
- EX. STRUCTURE
- PROPOSED SOLAR ARRAY
- PROPOSED SETBACKS
- PROPOSED INVERTER
- PROPOSED BATTERY STORAGE
- PROPOSED ACCESS ROAD
- PROPOSED TEMPORARY ACCESS ROAD
- PROPOSED SECURITY FENCE
- PROPOSED UNDERGROUND COLLECTION
- PROPOSED HDD LINE
- PROPOSED HDD BORE PIT
- PROPOSED LAYDOWN YARD
- LIMIT OF DISTURBANCE
- PROPOSED PARKING AREA
- PROPOSED TEMPORARY SILT FENCE
- PROPOSED FIBER ROLL
- PROPOSED HORIZONTAL DIRECTIONAL DRILLING
- PROPOSED HDD BORE PIT
- PROPOSED ROCK CONSTRUCTION ENTRANCE
- TYPE I CLEARING
  TYPE B DISPOSAL
- TYPE II CLEARING
  TYPE A DISPOSAL

KEYMAP:

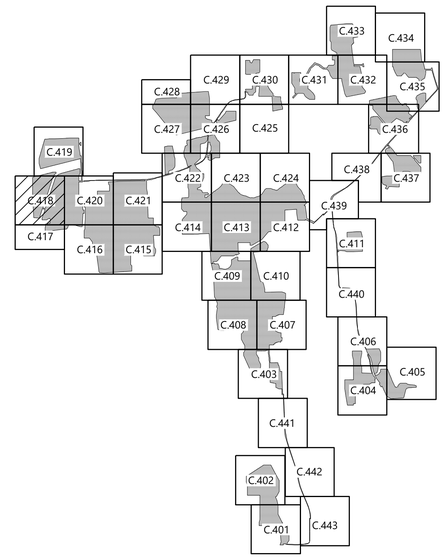

Westwood
Surveying & Engineering

Phone (952) 937-5150
Fax (952) 937-5822
Toll Free (888) 937-5150
12701 Whitewater Drive, Suite #300
Minnetonka, MN 55343
ww-pc.com

Westwood Surveying and Engineering, P.C.

PREPARED FOR:

NEXTera ENERGY

700 Universe Boulevard
Juno Breach, FL 33408

REVISIONS:

#	DATE	COMMENT
A	01/06/2022	ISSUED FOR PERMIT

0' 100' 200' 300'

Garnet Energy Center

Cayuga County, New York


Tree Clearing Plan - 18

PRELIMINARY
NOT FOR CONSTRUCTION

DATE: 01/06/2022

SHEET: C.418


M:\0\0385\34.00\dwg\Civil\00385C-TCO1.dwg, 1/6/2022 11:46 AM, Jordan.Box

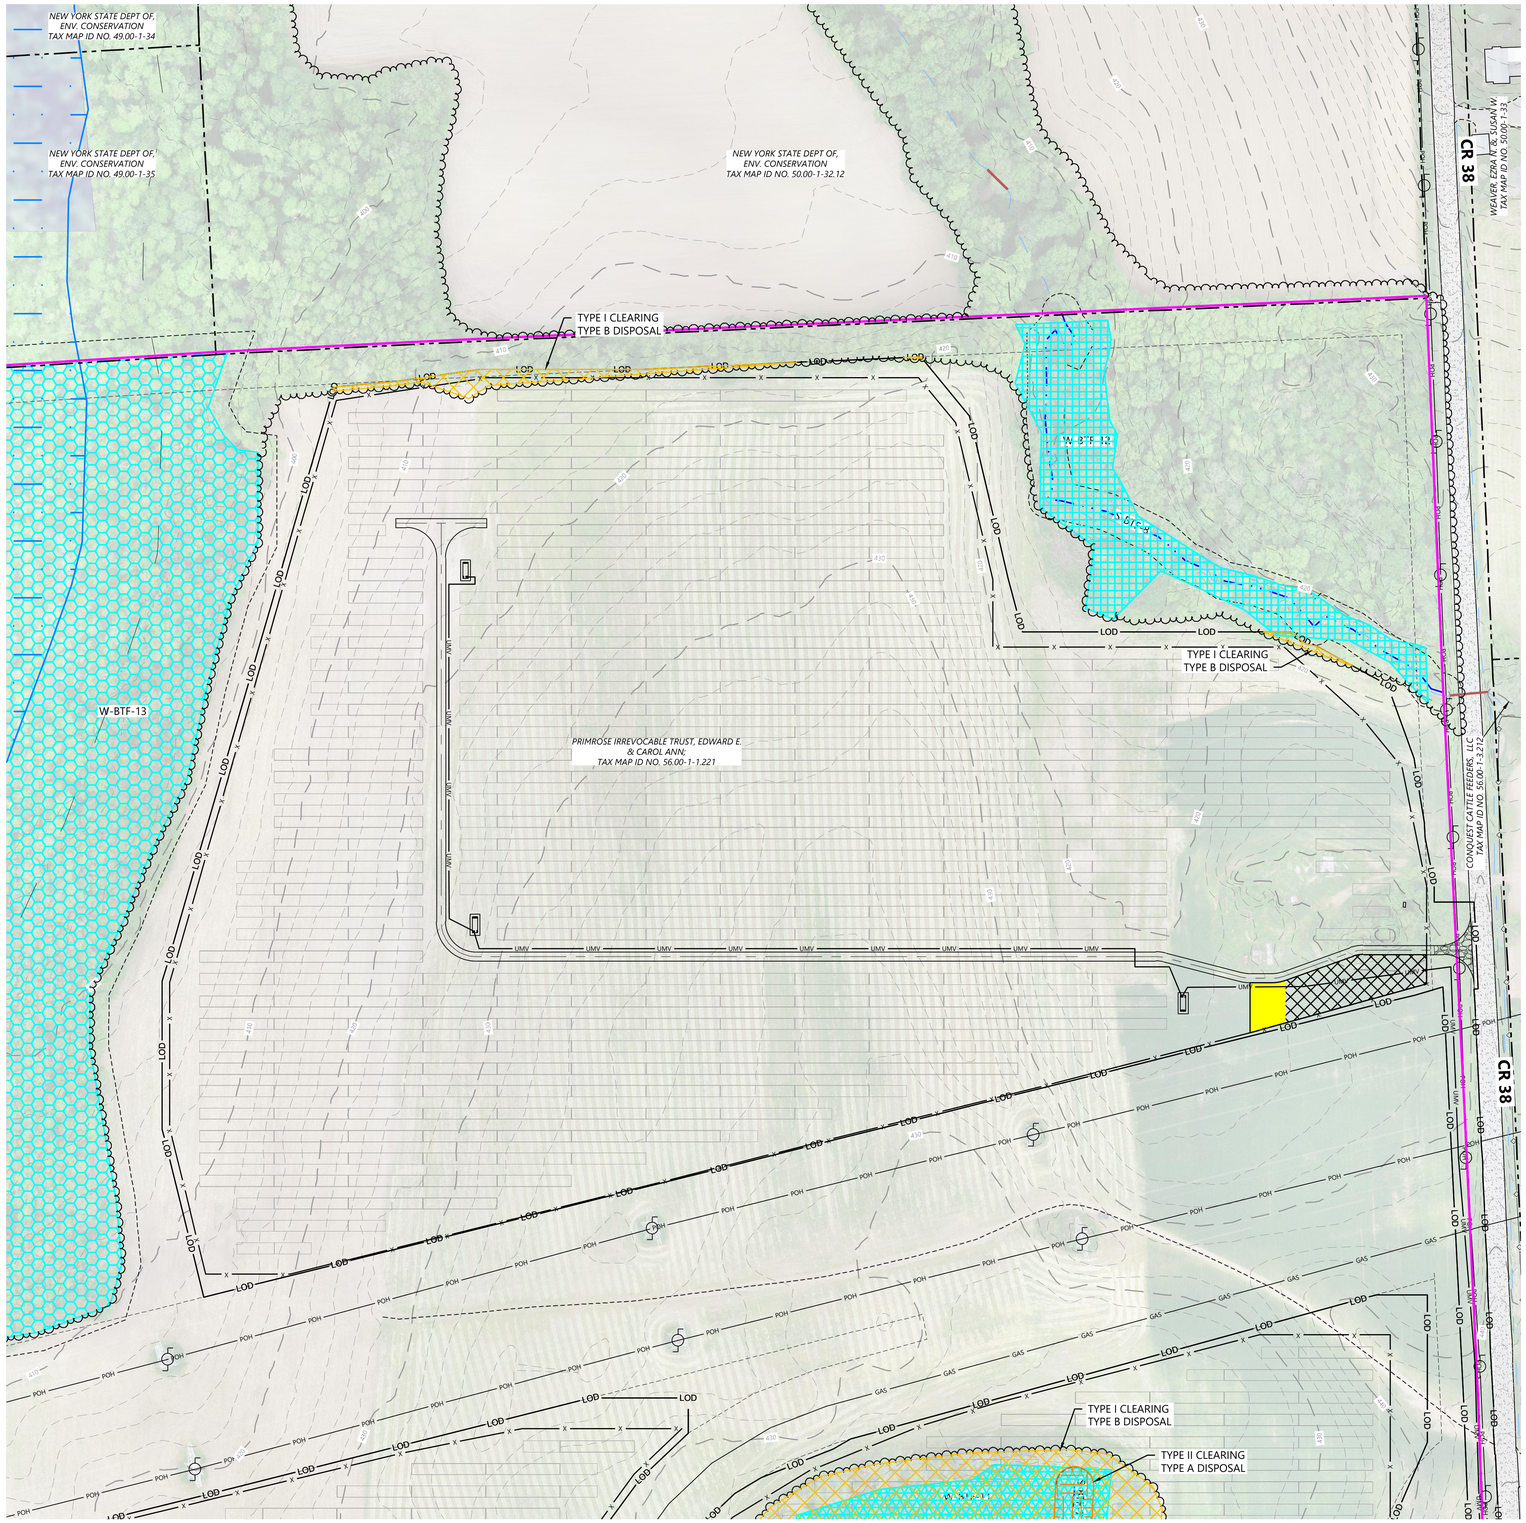

LEGEND:

- PROPERTY LINE
- PARCEL LINE
- EX. TREE LINE
- EX. NYSDEC/USACE WETLAND
- EX. USACE WETLAND
- EX. NONJURISDICTIONAL WETLAND
- EX. DEC MAPPED WETLAND
- EX. STREAM
- EX. EDGE OF WATER
- EX. DRAINAGE DITCH
- 100' DEC WETLAND ADJACENT AREA
- EX. OVERHEAD POWER
- EX. GAS LINE
- EX. POWER POLE
- EX. FENCE
- EX. PAVED ROAD
- EX. CULVERT
- EX. INDEX CONTOUR
- EX. INTERVAL CONTOUR
- EX. STRUCTURE
- PROPOSED SOLAR ARRAY
- PROPOSED SETBACKS
- PROPOSED INVERTER
- PROPOSED BATTERY STORAGE
- PROPOSED ACCESS ROAD
- PROPOSED TEMPORARY ACCESS ROAD
- PROPOSED SECURITY FENCE
- PROPOSED UNDERGROUND COLLECTION
- PROPOSED HDD LINE
- PROPOSED HDD BORE PIT
- PROPOSED LAYDOWN YARD
- LIMIT OF DISTURBANCE
- PROPOSED PARKING AREA
- PROPOSED TEMPORARY SILT FENCE
- PROPOSED FIBER ROLL
- PROPOSED HORIZONTAL DIRECTIONAL DRILLING
- PROPOSED HDD BORE PIT
- PROPOSED ROCK CONSTRUCTION ENTRANCE
- TYPE I CLEARING TYPE B DISPOSAL
- TYPE II CLEARING TYPE A DISPOSAL

KEYMAP:

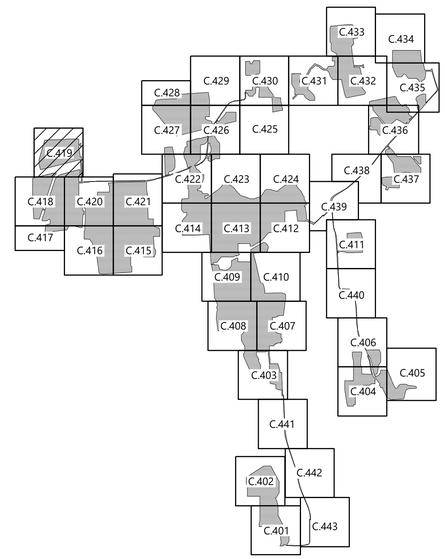

Westwood Surveying & Engineering

Phone (952) 937-5150 | 12701 Whitewater Drive, Suite #300
Fax (952) 937-5822 | Minnetonka, MN 55343
Toll Free (888) 937-5150 | ww-pc.com
Westwood Surveying and Engineering, P.C.

PREPARED FOR:

NEXTera ENERGY

700 Universe Boulevard
Juno Breach, FL 33408

REVISIONS:

#	DATE	COMMENT
A	01/06/2022	ISSUED FOR PERMIT

0' 100' 200' 300'

Garnet Energy Center

Cayuga County, New York


Tree Clearing Plan - 19

PRELIMINARY
NOT FOR CONSTRUCTION

DATE: 01/06/2022

SHEET: C.419


N:\00383\CM\05sheet\Civil\00383CMC-C010.dwg, 1/6/2022 11:46 AM, Jordan.Bay

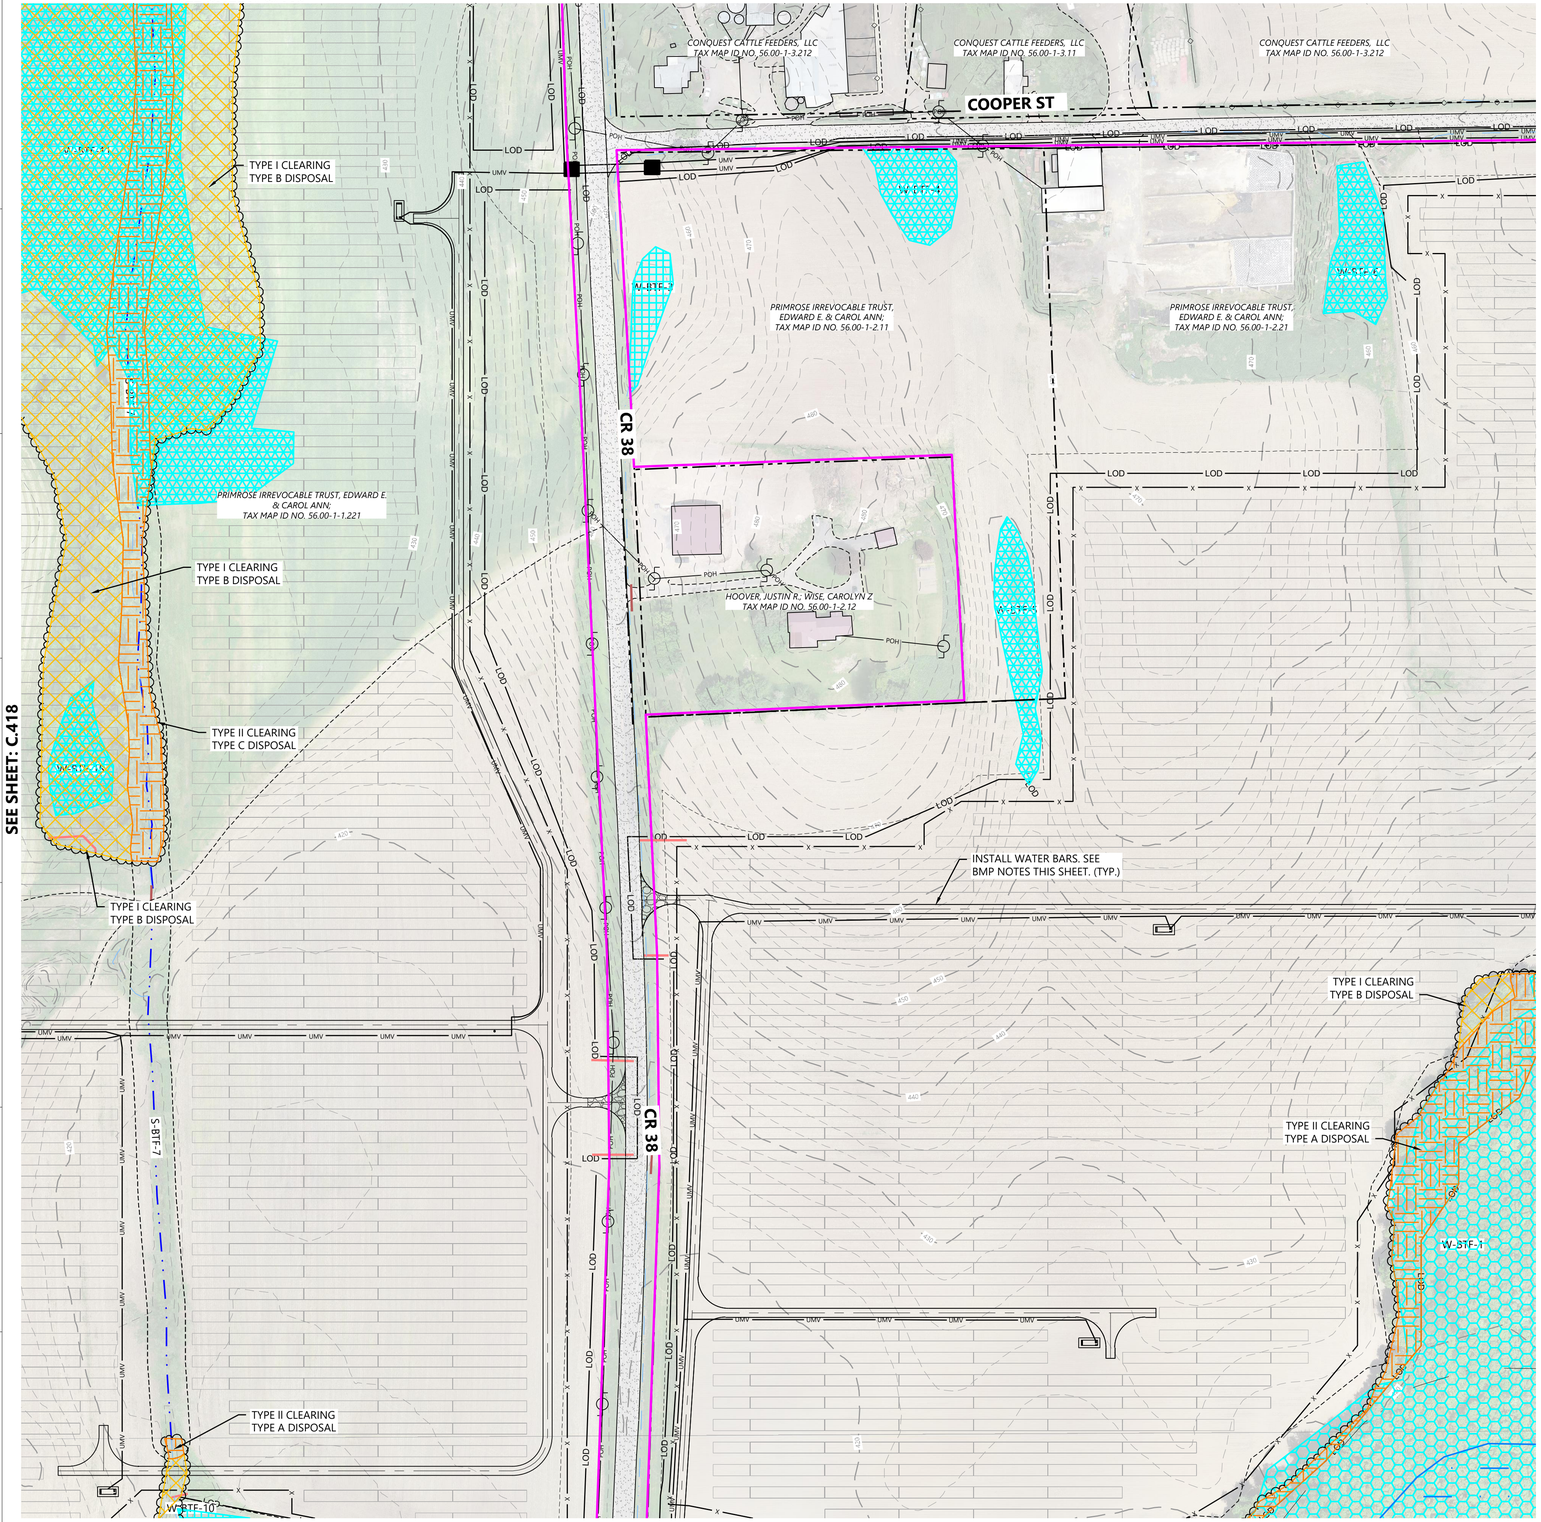

LEGEND:

- PROPERTY LINE
- PARCEL LINE
- EX. TREE LINE
- EX. NYSDEC/USACE WETLAND
- EX. USACE WETLAND
- EX. NONJURISDICTIONAL WETLAND
- EX. DEC MAPPED WETLAND
- EX. STREAM
- EX. EDGE OF WATER
- EX. DRAINAGE DITCH
- 100' DEC WETLAND ADJACENT AREA
- EX. OVERHEAD POWER
- EX. GAS LINE
- EX. POWER POLE
- EX. FENCE
- EX. PAVED ROAD
- EX. CULVERT
- EX. INDEX CONTOUR
- EX. INTERVAL CONTOUR
- EX. STRUCTURE
- PROPOSED SOLAR ARRAY
- PROPOSED SETBACKS
- PROPOSED INVERTER
- PROPOSED BATTERY STORAGE
- PROPOSED ACCESS ROAD
- PROPOSED TEMPORARY ACCESS ROAD
- PROPOSED SECURITY FENCE
- PROPOSED UNDERGROUND COLLECTION
- PROPOSED HDD LINE
- PROPOSED HDD BORE PIT
- PROPOSED LAYDOWN YARD
- LIMIT OF DISTURBANCE
- PROPOSED PARKING AREA
- PROPOSED TEMPORARY SILT FENCE
- PROPOSED FIBER ROLL
- PROPOSED HORIZONTAL DIRECTIONAL DRILLING
- PROPOSED HDD BORE PIT
- PROPOSED ROCK CONSTRUCTION ENTRANCE
- TYPE I CLEARING TYPE B DISPOSAL
- TYPE II CLEARING TYPE A DISPOSAL

KEYMAP:

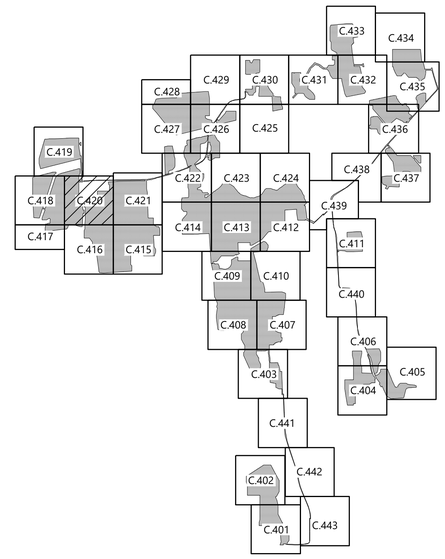

Westwood Surveying & Engineering

Phone (952) 937-5150 | 12701 Whitewater Drive, Suite #300
Fax (952) 937-5822 | Minnetonka, MN 55343
Toll Free (888) 937-5150 | ww-pc.com

Westwood Surveying and Engineering, P.C.

PREPARED FOR:

NEXTera ENERGY

700 Universe Boulevard
Juno Breach, FL 33408

REVISIONS:

#	DATE	COMMENT
A	01/06/2022	ISSUED FOR PERMIT

0' 100' 200' 300'

Garnet Energy Center

Cayuga County, New York


Tree Clearing Plan - 20

PRELIMINARY
NOT FOR CONSTRUCTION

DATE: 01/06/2022

SHEET: C.420


N:\00\38\24.00\dwg\Cad\80\81CAC_GCO.dwn 1/6/2022 11:47 AM Jordan.Rex

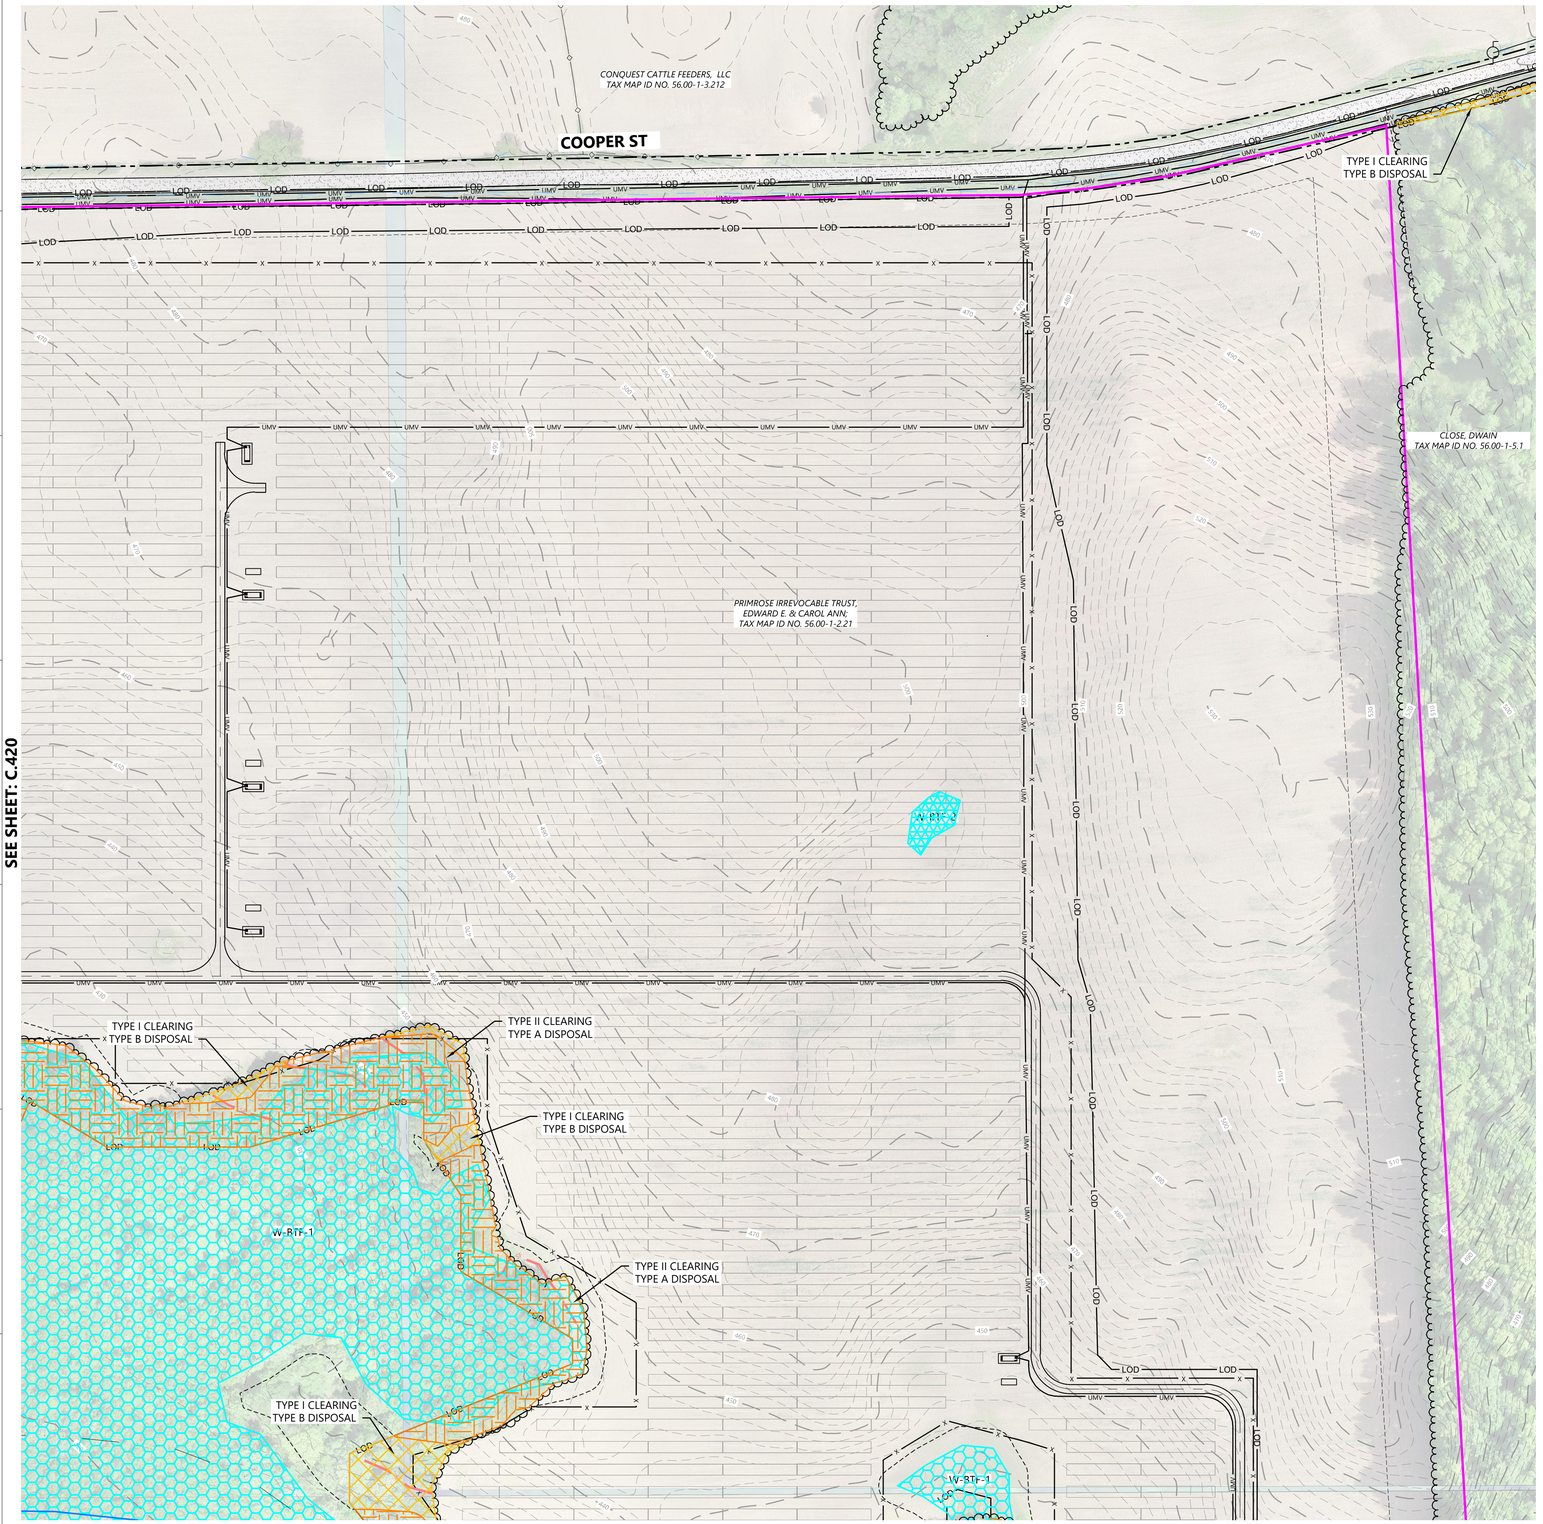

LEGEND:

- PROPERTY LINE
- PARCEL LINE
- EX. TREE LINE
- EX. NYSDEC/USACE WETLAND
- EX. USACE WETLAND
- EX. NONJURISDICTIONAL WETLAND
- EX. DEC MAPPED WETLAND
- EX. STREAM
- EX. EDGE OF WATER
- EX. DRAINAGE DITCH
- 100' DEC WETLAND ADJACENT AREA
- POH — EX. OVERHEAD POWER
- GAS — EX. GAS LINE
- EX. POWER POLE
- EX. FENCE
- EX. PAVED ROAD
- EX. CULVERT
- 900 — EX. INDEX CONTOUR
- EX. INTERVAL CONTOUR
- EX. STRUCTURE
- PROPOSED SOLAR ARRAY
- PROPOSED SETBACKS
- PROPOSED INVERTER
- PROPOSED BATTERY STORAGE
- PROPOSED ACCESS ROAD
- PROPOSED TEMPORARY ACCESS ROAD
- X — PROPOSED SECURITY FENCE
- UMV — PROPOSED UNDERGROUND COLLECTION
- HDD — PROPOSED HDD LINE
- PROPOSED HDD BORE PIT
- PROPOSED LAYDOWN YARD
- LOD — LIMIT OF DISTURBANCE
- PROPOSED PARKING AREA
- SF — PROPOSED TEMPORARY SILT FENCE
- FR — PROPOSED FIBER ROLL
- HDD — PROPOSED HORIZONTAL DIRECTIONAL DRILLING
- PROPOSED HDD BORE PIT
- PROPOSED ROCK CONSTRUCTION ENTRANCE
- TYPE I CLEARING / TYPE B DISPOSAL
- TYPE II CLEARING / TYPE A DISPOSAL

KEYMAP:

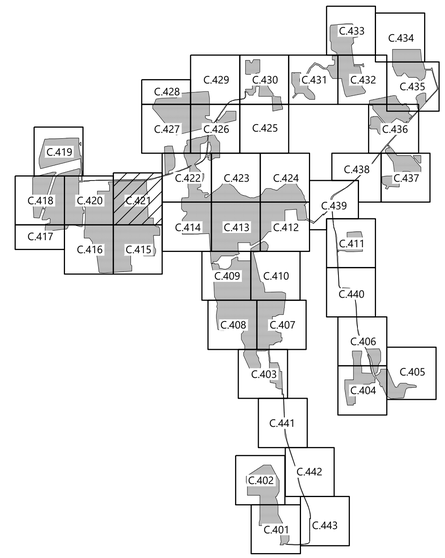

Westwood Surveying & Engineering

Phone (952) 937-5150
Fax (952) 937-5822
Toll Free (888) 937-5150
12701 Whitewater Drive, Suite #300
Minnetonka, MN 55343
ww-pc.com

Westwood Surveying and Engineering, P.C.

PREPARED FOR:

NEXTera ENERGY

700 Universe Boulevard
Juno Breach, FL 33408

REVISIONS:

#	DATE	COMMENT
A	01/06/2022	ISSUED FOR PERMIT

0' 100' 200' 300'

Garnet Energy Center

Cayuga County, New York

Tree Clearing Plan - 21

PRELIMINARY
NOT FOR CONSTRUCTION

DATE: 01/06/2022

SHEET: C.421

N:\2021\21A Offshore\Civil\021SAC_C420.dwg, 1/6/2022 11:48 AM, Jordan Rex