SEE SHEET: C.428




SEE SHEET: C.426

SEE SHEET: C.422

LEGEND:

- PROPERTY LINE
- PARCEL LINE
- EX. TREE LINE
- EX. NYSDEC/USACE WETLAND
- EX. USACE WETLAND
- EX. NONJURISDICTIONAL WETLAND
- EX. DEC MAPPED WETLAND
- EX. STREAM
- EX. EDGE OF WATER
- EX. DRAINAGE DITCH
- 100' DEC WETLAND ADJACENT AREA
- EX. OVERHEAD POWER
- EX. GAS LINE
- EX. POWER POLE
- EX. FENCE
- EX. PAVED ROAD
- EX. CULVERT
- EX. INDEX CONTOUR
- EX. INTERVAL CONTOUR
- EX. STRUCTURE
- PROPOSED SOLAR ARRAY
- PROPOSED SETBACKS
- PROPOSED INVERTER
- PROPOSED BATTERY STORAGE
- PROPOSED ACCESS ROAD
- PROPOSED TEMPORARY ACCESS ROAD
- PROPOSED SECURITY FENCE
- PROPOSED UNDERGROUND COLLECTION
- PROPOSED HDD LINE
- PROPOSED HDD BORE PIT
- PROPOSED LAYDOWN YARD
- LIMIT OF DISTURBANCE
- PROPOSED PARKING AREA
- PROPOSED TEMPORARY SILT FENCE
- PROPOSED FIBER ROLL
- PROPOSED HORIZONTAL DIRECTIONAL DRILLING
- PROPOSED HDD BORE PIT
- PROPOSED ROCK CONSTRUCTION ENTRANCE
- TYPE I CLEARING TYPE B DISPOSAL
- TYPE II CLEARING TYPE A DISPOSAL

KEYMAP:

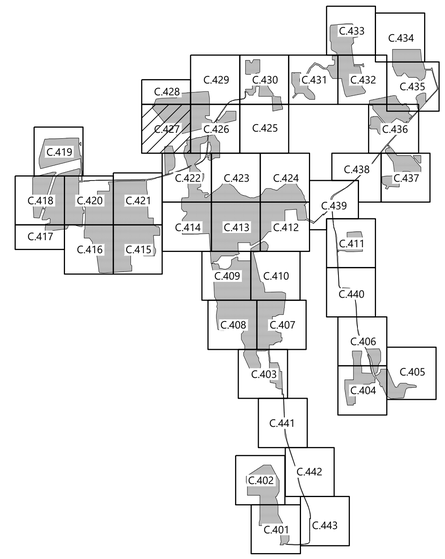

Westwood
Surveying & Engineering

Phone (952) 937-5150
Fax (952) 937-5822
Toll Free (888) 937-5150
12701 Whitewater Drive, Suite #300
Minnetonka, MN 55343
ww-pc.com

Westwood Surveying and Engineering, P.C.

PREPARED FOR:

NEXTera ENERGY

700 Universe Boulevard
Juno Breach, FL 33408

REVISIONS:

#	DATE	COMMENT
A	01/06/2022	ISSUED FOR PERMIT

0' 100' 200' 300'

Garnet Energy Center

Cayuga County, New York


Tree Clearing Plan - 27

PRELIMINARY
NOT FOR CONSTRUCTION

DATE: 01/06/2022

SHEET: C.427


M:\00385\06\Dwg\Cad\00385AC-TCP27.dwg, 1/6/2022 11:53 AM, Jordan Bley

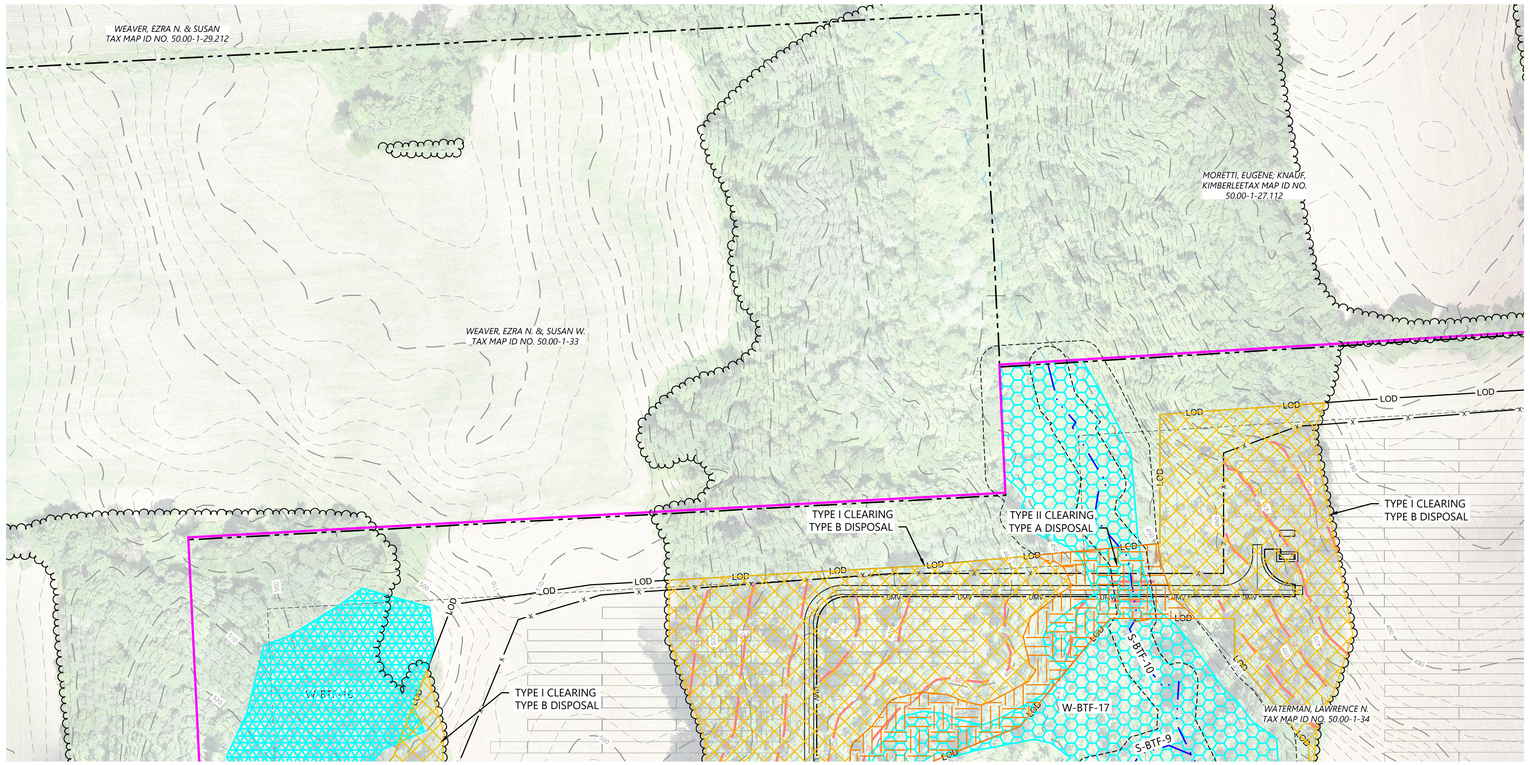

LEGEND:

- PROPERTY LINE
- PARCEL LINE
- EX. TREE LINE
- EX. NYSDEC/USACE WETLAND
- EX. USACE WETLAND
- EX. NONJURISDICTIONAL WETLAND
- EX. DEC MAPPED WETLAND
- EX. STREAM
- EX. EDGE OF WATER
- EX. DRAINAGE DITCH
- 100' DEC WETLAND ADJACENT AREA
- POH — EX. OVERHEAD POWER
- GAS — EX. GAS LINE
- EX. POWER POLE
- EX. FENCE
- EX. PAVED ROAD
- EX. CULVERT
- 900 — EX. INDEX CONTOUR
- EX. INTERVAL CONTOUR
- EX. STRUCTURE
- PROPOSED SOLAR ARRAY
- PROPOSED SETBACKS
- PROPOSED INVERTER
- PROPOSED BATTERY STORAGE
- PROPOSED ACCESS ROAD
- PROPOSED TEMPORARY ACCESS ROAD
- X — PROPOSED SECURITY FENCE
- UMV — PROPOSED UNDERGROUND COLLECTION
- HDD — PROPOSED HDD LINE
- PROPOSED HDD BORE PIT
- PROPOSED LAYDOWN YARD
- LOD — LIMIT OF DISTURBANCE
- PROPOSED PARKING AREA
- SF — PROPOSED TEMPORARY SILT FENCE
- FR — PROPOSED FIBER ROLL
- HDD — PROPOSED HORIZONTAL DIRECTIONAL DRILLING
- PROPOSED HDD BORE PIT
- PROPOSED ROCK CONSTRUCTION ENTRANCE
- TYPE I CLEARING / TYPE B DISPOSAL
- TYPE II CLEARING / TYPE A DISPOSAL

KEYMAP:

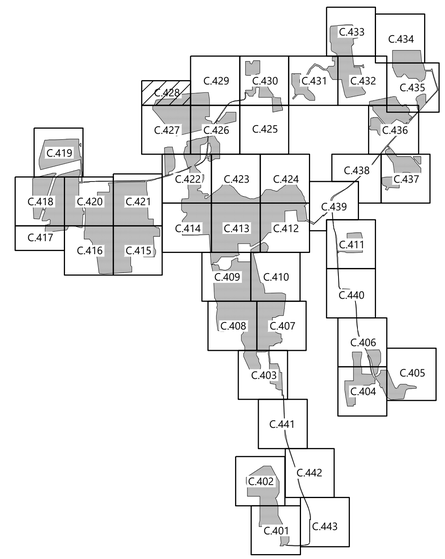

Westwood Surveying & Engineering

Phone (952) 937-5150 | 12701 Whitewater Drive, Suite #300
Fax (952) 937-5822 | Minnetonka, MN 55343
Toll Free (888) 937-5150 | ww-pc.com

Westwood Surveying and Engineering, P.C.

PREPARED FOR:

NEXTera ENERGY

700 Universe Boulevard
Juno Breach, FL 33408

REVISIONS:

#	DATE	COMMENT
A	01/06/2022	ISSUED FOR PERMIT

0' 100' 200' 300'

Garnet Energy Center

Cayuga County, New York


Tree Clearing Plan - 28

PRELIMINARY
NOT FOR CONSTRUCTION

DATE: 01/06/2022

SHEET: C.428


M:\00\98\34.00\dwg\Cad\00\98\34C-TCO2.dwg, 1/6/2022 11:53 AM, jordan.fox

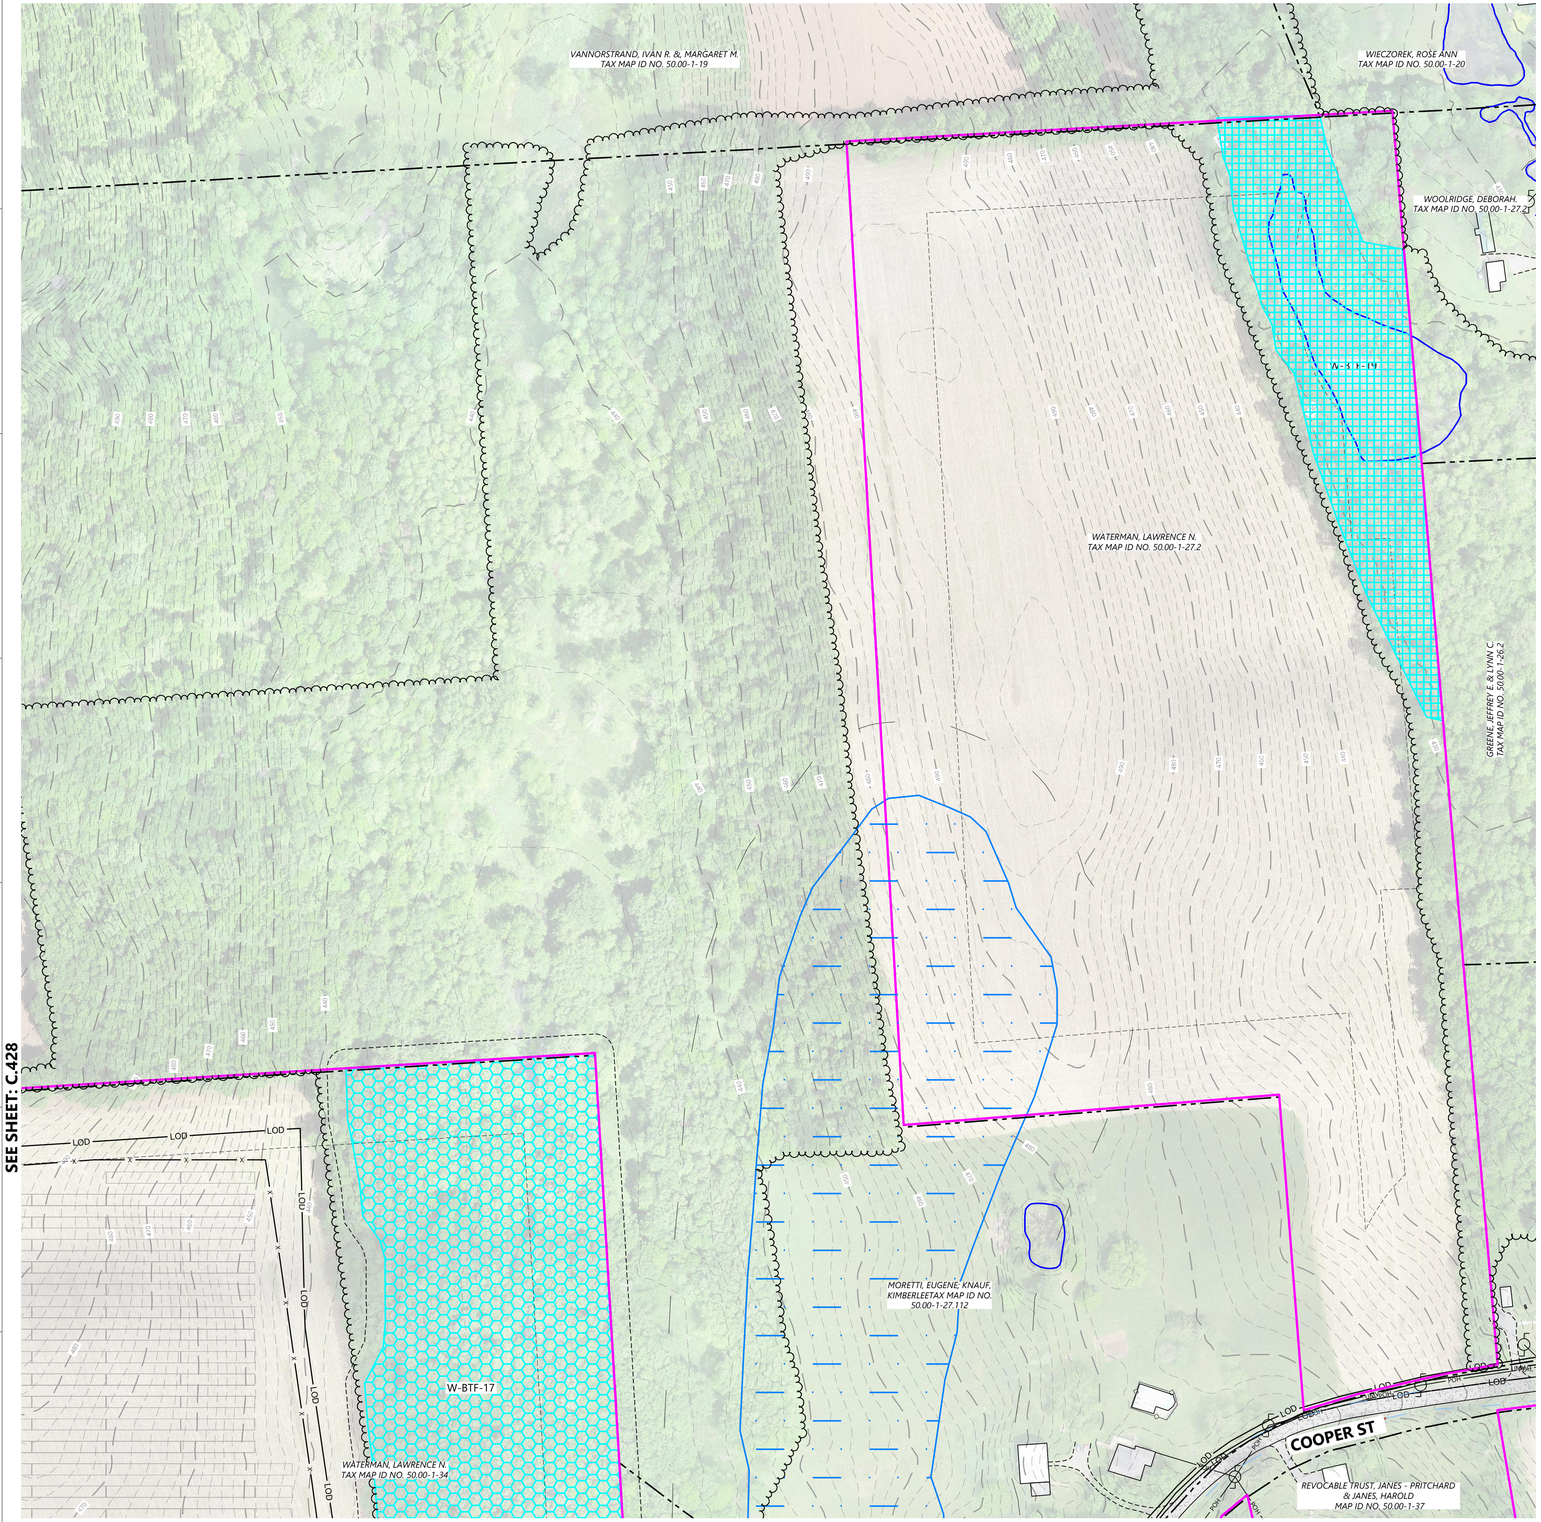

LEGEND:

- PROPERTY LINE
- PARCEL LINE
- EX. TREE LINE
- EX. NYSDEC/USACE WETLAND
- EX. USACE WETLAND
- EX. NONJURISDICTIONAL WETLAND
- EX. DEC MAPPED WETLAND
- EX. STREAM
- EX. EDGE OF WATER
- EX. DRAINAGE DITCH
- 100' DEC WETLAND ADJACENT AREA
- POH — EX. OVERHEAD POWER
- GAS — EX. GAS LINE
- EX. POWER POLE
- EX. FENCE
- EX. PAVED ROAD
- EX. CULVERT
- 900 — EX. INDEX CONTOUR
- EX. INTERVAL CONTOUR
- EX. STRUCTURE
- PROPOSED SOLAR ARRAY
- PROPOSED SETBACKS
- PROPOSED INVERTER
- PROPOSED BATTERY STORAGE
- PROPOSED ACCESS ROAD
- PROPOSED TEMPORARY ACCESS ROAD
- X — PROPOSED SECURITY FENCE
- UMV — PROPOSED UNDERGROUND COLLECTION
- HDD — PROPOSED HDD LINE
- PROPOSED HDD BORE PIT
- PROPOSED LAYDOWN YARD
- LOD — LIMIT OF DISTURBANCE
- PROPOSED PARKING AREA
- SF — PROPOSED TEMPORARY SILT FENCE
- FR — PROPOSED FIBER ROLL
- HDD — PROPOSED HORIZONTAL DIRECTIONAL DRILLING
- PROPOSED HDD BORE PIT
- PROPOSED ROCK CONSTRUCTION ENTRANCE
- TYPE I CLEARING
- TYPE B DISPOSAL
- TYPE II CLEARING
- TYPE A DISPOSAL

KEYMAP:

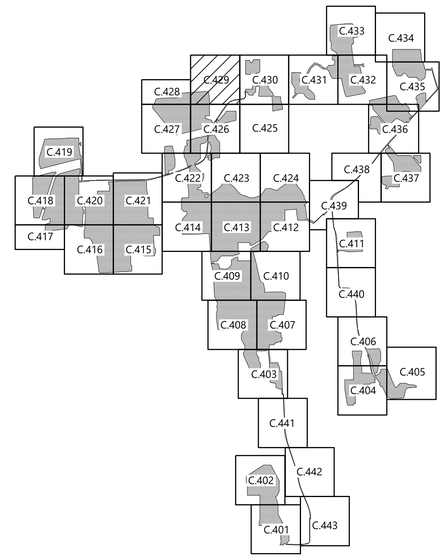

Westwood
Surveying & Engineering

Phone (952) 937-5150
Fax (952) 937-5822
Toll Free (888) 937-5150

12701 Whitewater Drive, Suite #300
Minnetonka, MN 55343
ww-pc.com

Westwood Surveying and Engineering, P.C.

PREPARED FOR:

NEXTera ENERGY

700 Universe Boulevard
Juno Breach, FL 33408

REVISIONS:

#	DATE	COMMENT
A	01/06/2022	ISSUED FOR PERMIT

0' 100' 200' 300'

Garnet Energy Center

Cayuga County, New York


Tree Clearing Plan - 29

PRELIMINARY
NOT FOR CONSTRUCTION

DATE: 01/06/2022

SHEET: C.429


M:\00385\M\Drawn\Civil\00385MC.CIVIL.dwg, 1/6/2022 11:54 AM, jordan.lilley

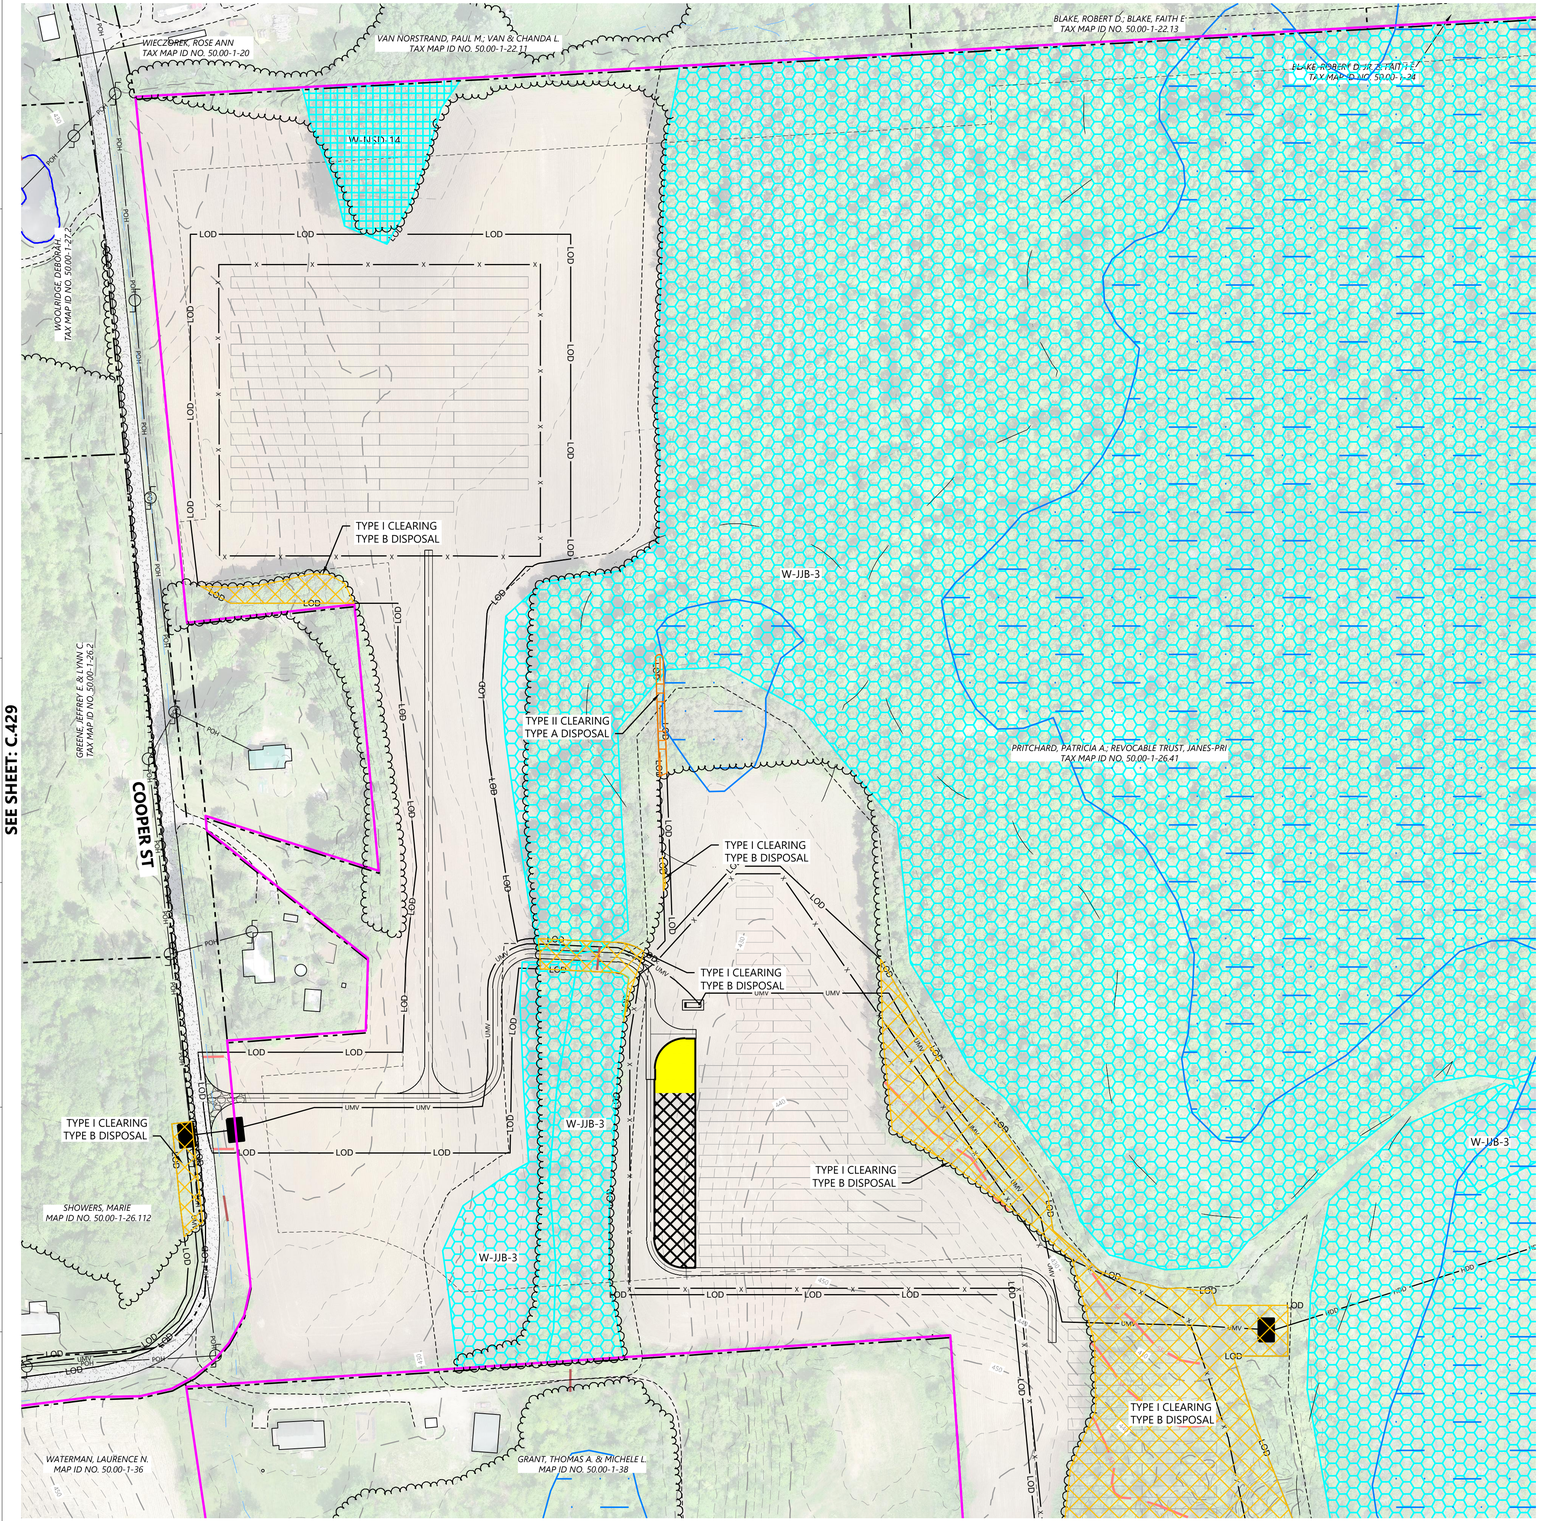

LEGEND:

- PROPERTY LINE
- PARCEL LINE
- EX. TREE LINE
- EX. NYSDEC/USACE WETLAND
- EX. USACE WETLAND
- EX. NONJURISDICTIONAL WETLAND
- EX. DEC MAPPED WETLAND
- EX. STREAM
- EX. EDGE OF WATER
- EX. DRAINAGE DITCH
- 100' DEC WETLAND ADJACENT AREA
- EX. OVERHEAD POWER
- EX. GAS LINE
- EX. POWER POLE
- EX. FENCE
- EX. PAVED ROAD
- EX. CULVERT
- EX. INDEX CONTOUR
- EX. INTERVAL CONTOUR
- EX. STRUCTURE
- PROPOSED SOLAR ARRAY
- PROPOSED SETBACKS
- PROPOSED INVERTER
- PROPOSED BATTERY STORAGE
- PROPOSED ACCESS ROAD
- PROPOSED TEMPORARY ACCESS ROAD
- PROPOSED SECURITY FENCE
- PROPOSED UNDERGROUND COLLECTION
- PROPOSED HDD LINE
- PROPOSED HDD BORE PIT
- PROPOSED LAYDOWN YARD
- LIMIT OF DISTURBANCE
- PROPOSED PARKING AREA
- PROPOSED TEMPORARY SILT FENCE
- PROPOSED FIBER ROLL
- PROPOSED HORIZONTAL DIRECTIONAL DRILLING
- PROPOSED HDD BORE PIT
- PROPOSED ROCK CONSTRUCTION ENTRANCE
- TYPE I CLEARING / TYPE B DISPOSAL
- TYPE II CLEARING / TYPE A DISPOSAL

KEYMAP:

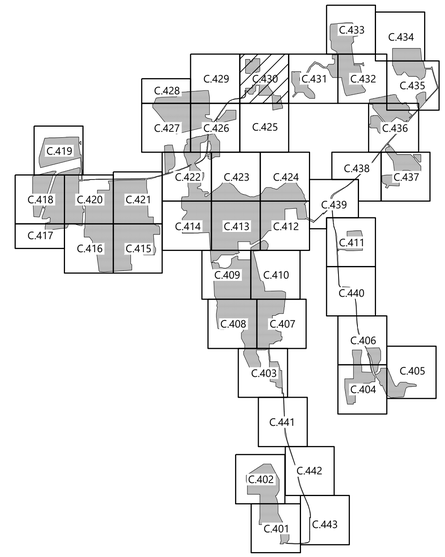

Westwood
Surveying & Engineering

Phone (952) 937-5150
Fax (952) 937-5822
Toll Free (888) 937-5150
12701 Whitewater Drive, Suite #300
Minnetonka, MN 55343
ww-pc.com

Westwood Surveying and Engineering, P.C.

PREPARED FOR:

NEXTera ENERGY

700 Universe Boulevard
Juno Breach, FL 33408

REVISIONS:

#	DATE	COMMENT
A	01/06/2022	ISSUED FOR PERMIT

0' 100' 200' 300'

Garnet Energy Center

Cayuga County, New York

Tree Clearing Plan - 30


PRELIMINARY
NOT FOR CONSTRUCTION

DATE: 01/06/2022

SHEET: C.430

N:\0003834.00\dwg\Civil\0038334C_TCP20.dwg, 1/6/2022 11:55 AM, Jordan Box


SEE SHEET: C.433

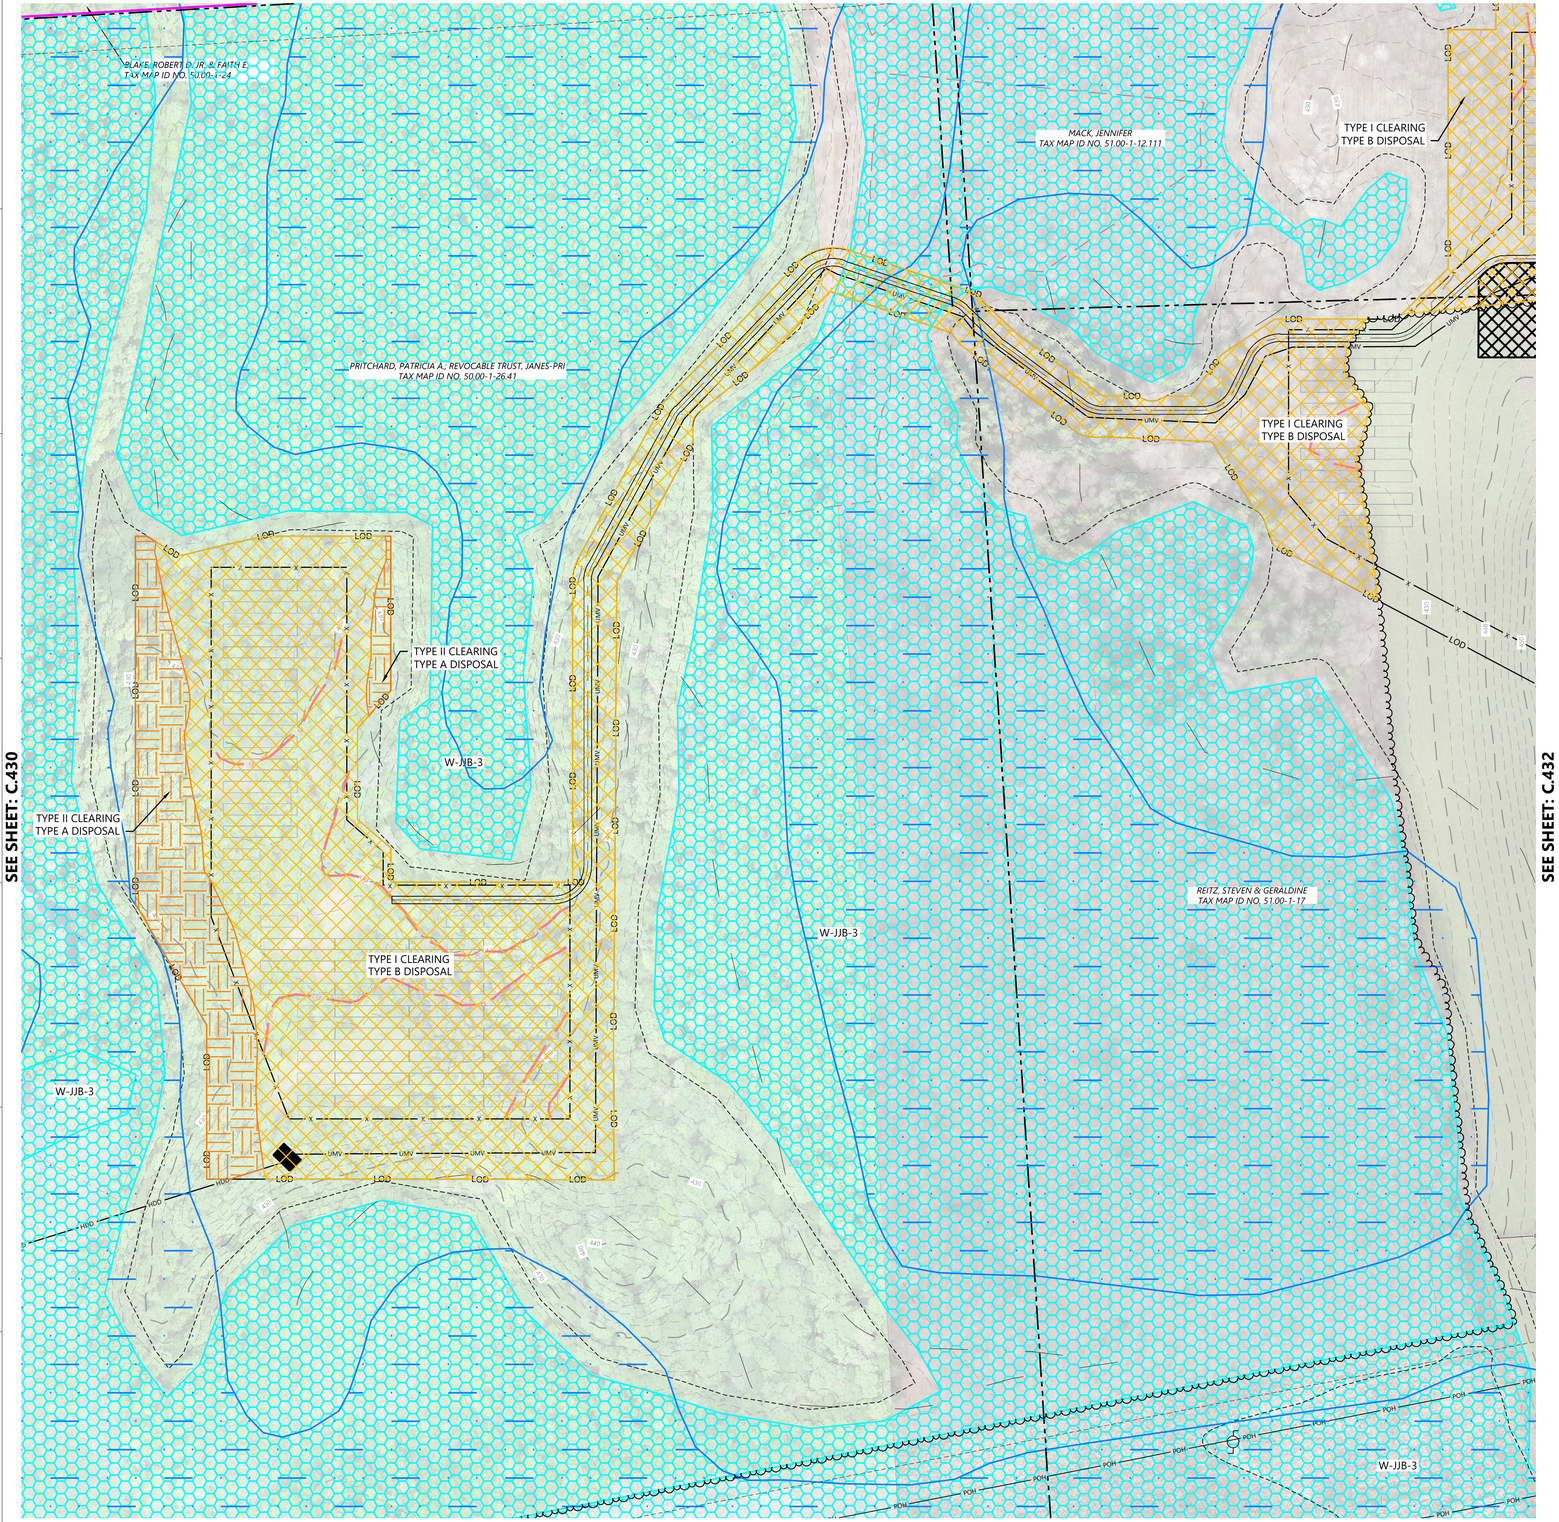


LEGEND:

- PROPERTY LINE
- PARCEL LINE
- EX. TREE LINE
- EX. NYSDEC/USACE WETLAND
- EX. USACE WETLAND
- EX. NONJURISDICTIONAL WETLAND
- EX. DEC MAPPED WETLAND
- EX. STREAM
- EX. EDGE OF WATER
- EX. DRAINAGE DITCH
- 100' DEC WETLAND ADJACENT AREA
- EX. OVERHEAD POWER
- EX. GAS LINE
- EX. POWER POLE
- EX. FENCE
- EX. PAVED ROAD
- EX. CULVERT
- EX. INDEX CONTOUR
- EX. INTERVAL CONTOUR
- EX. STRUCTURE
- PROPOSED SOLAR ARRAY
- PROPOSED SETBACKS
- PROPOSED INVERTER
- PROPOSED BATTERY STORAGE
- PROPOSED ACCESS ROAD
- PROPOSED TEMPORARY ACCESS ROAD
- PROPOSED SECURITY FENCE
- PROPOSED UNDERGROUND COLLECTION
- PROPOSED HDD LINE
- PROPOSED HDD BORE PIT
- PROPOSED LAYDOWN YARD
- LIMIT OF DISTURBANCE
- PROPOSED PARKING AREA
- PROPOSED TEMPORARY SILT FENCE
- PROPOSED FIBER ROLL
- PROPOSED HORIZONTAL DIRECTIONAL DRILLING
- PROPOSED HDD BORE PIT
- PROPOSED ROCK CONSTRUCTION ENTRANCE
- TYPE I CLEARING
  TYPE B DISPOSAL
- TYPE II CLEARING
  TYPE A DISPOSAL

KEYMAP:

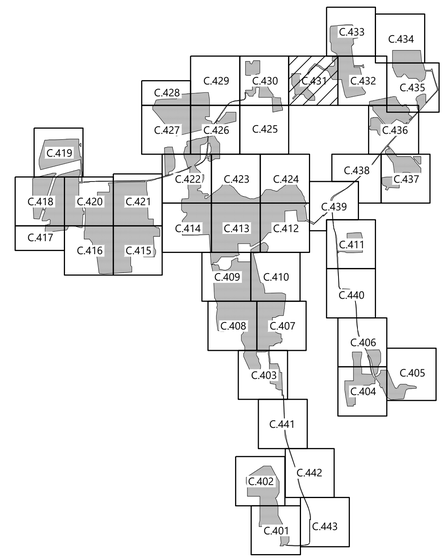

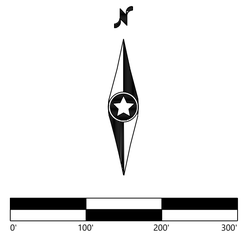

Westwood
Surveying & Engineering
Phone (952) 937-5150
Fax (952) 937-5822
Toll Free (888) 937-5150
12701 Whitewater Drive, Suite #300
Minnetonka, MN 55343
ww-pc.com
Westwood Surveying and Engineering, P.C.

PREPARED FOR:

NEXTera ENERGY

700 Universe Boulevard
Juno Breach, FL 33408

REVISIONS:

#	DATE	COMMENT
A	01/06/2022	ISSUED FOR PERMIT

Garnet Energy Center

Cayuga County, New York


Tree Clearing Plan - 31

PRELIMINARY
NOT FOR CONSTRUCTION

DATE: 01/06/2022

SHEET: C.431


N:\00383\04.0\Design\Civil\00383-C-C433.dwg 1/6/2022 11:56 AM Jordan.Rex

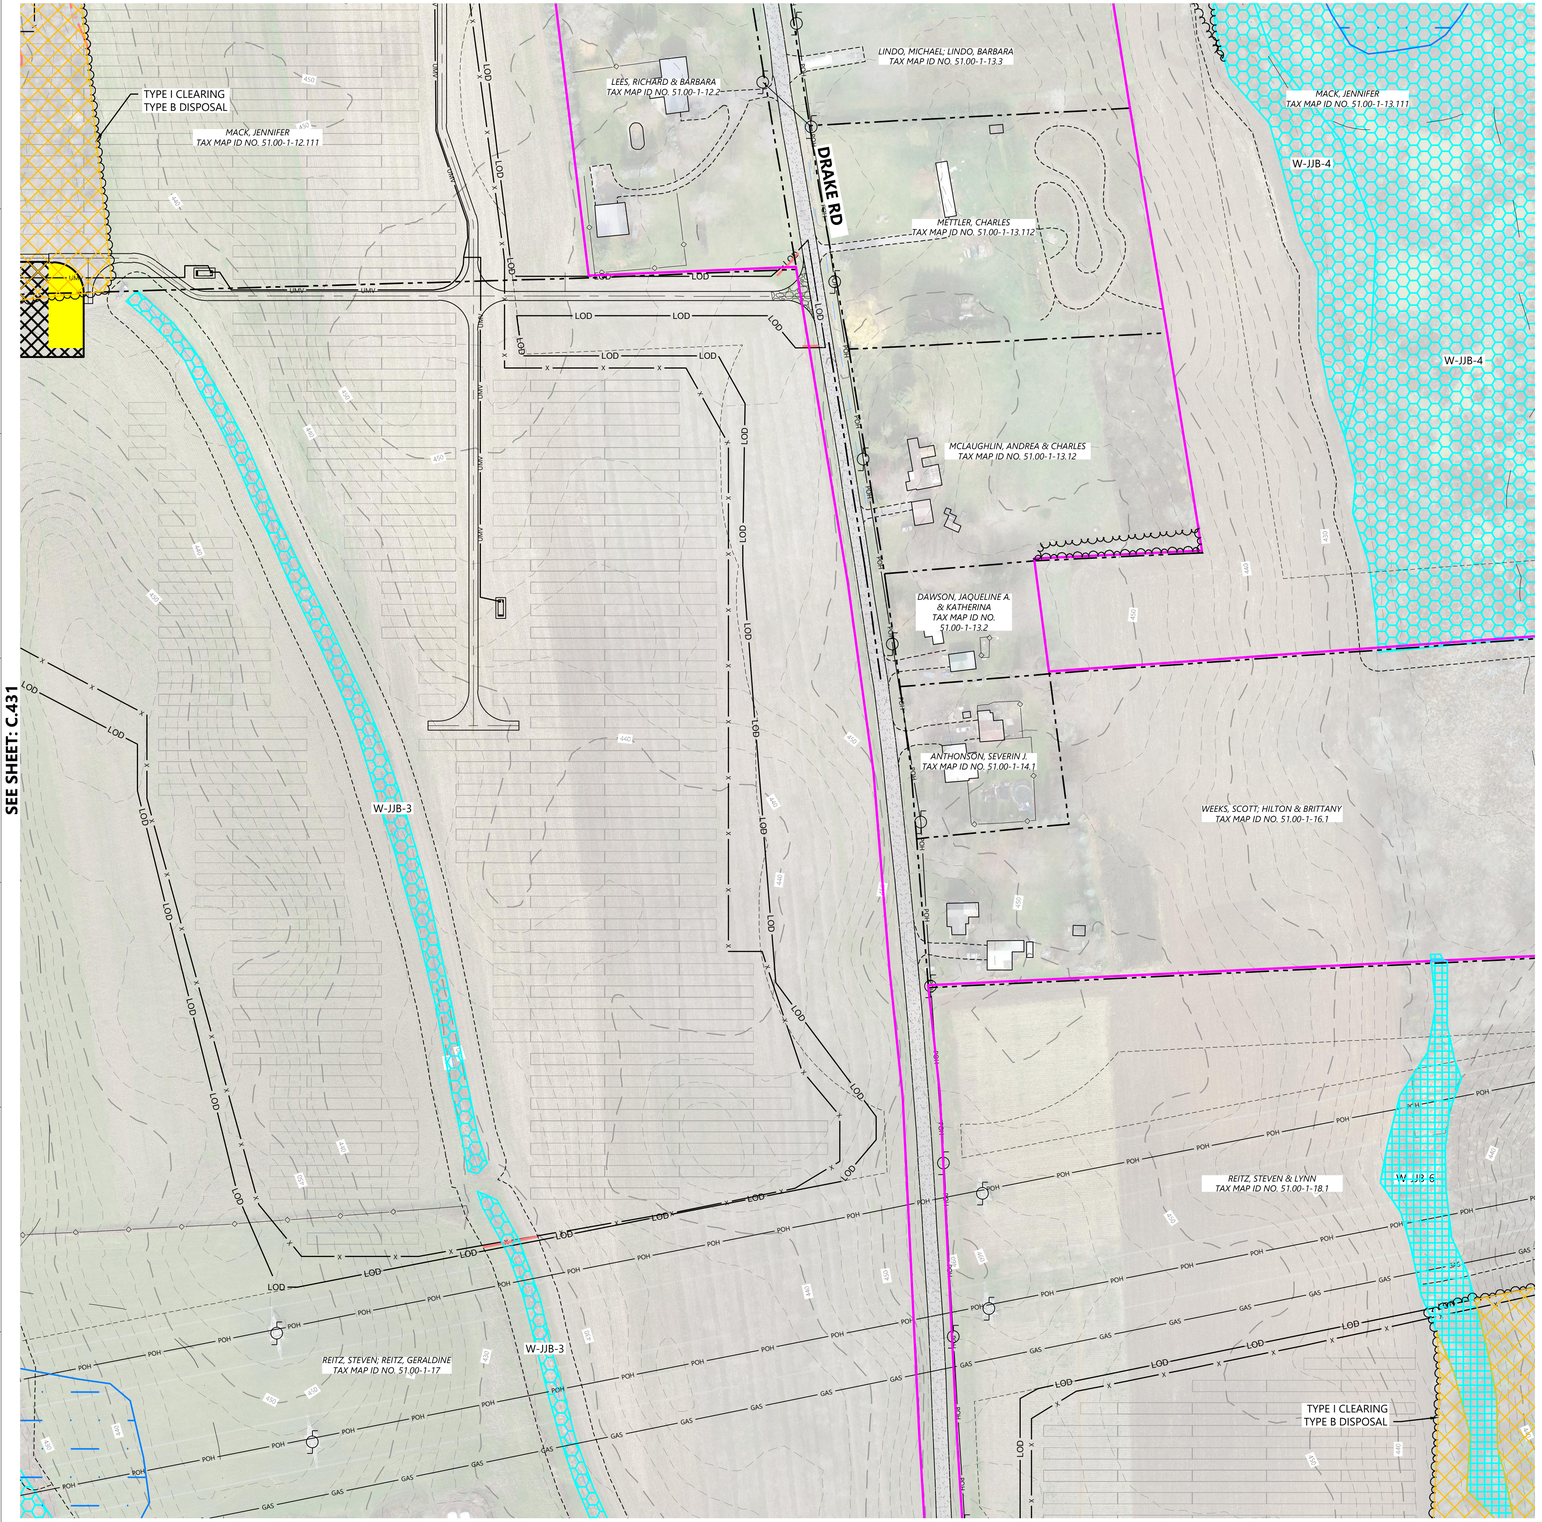

LEGEND:

- PROPERTY LINE
- PARCEL LINE
- EX. TREE LINE
- EX. NYSDEC/USACE WETLAND
- EX. USACE WETLAND
- EX. NONJURISDICTIONAL WETLAND
- EX. DEC MAPPED WETLAND
- EX. STREAM
- EX. EDGE OF WATER
- EX. DRAINAGE DITCH
- 100' DEC WETLAND ADJACENT AREA
- EX. OVERHEAD POWER
- EX. GAS LINE
- EX. POWER POLE
- EX. FENCE
- EX. PAVED ROAD
- EX. CULVERT
- EX. INDEX CONTOUR
- EX. INTERVAL CONTOUR
- EX. STRUCTURE
- PROPOSED SOLAR ARRAY
- PROPOSED SETBACKS
- PROPOSED INVERTER
- PROPOSED BATTERY STORAGE
- PROPOSED ACCESS ROAD
- PROPOSED TEMPORARY ACCESS ROAD
- PROPOSED SECURITY FENCE
- PROPOSED UNDERGROUND COLLECTION
- PROPOSED HDD LINE
- PROPOSED HDD BORE PIT
- PROPOSED LAYDOWN YARD
- LIMIT OF DISTURBANCE
- PROPOSED PARKING AREA
- PROPOSED TEMPORARY SILT FENCE
- PROPOSED FIBER ROLL
- PROPOSED HORIZONTAL DIRECTIONAL DRILLING
- PROPOSED HDD BORE PIT
- PROPOSED ROCK CONSTRUCTION ENTRANCE
- TYPE I CLEARING
  TYPE B DISPOSAL
- TYPE II CLEARING
  TYPE A DISPOSAL

KEYMAP:

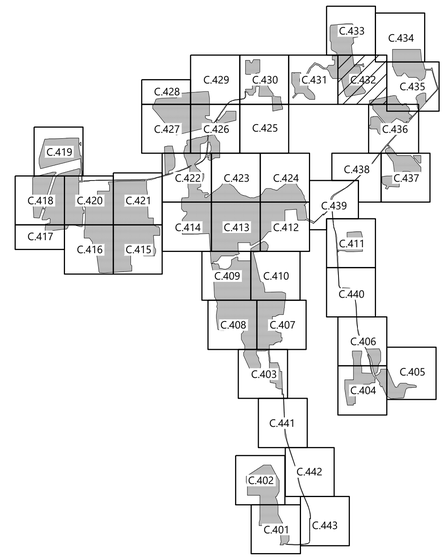

Westwood Surveying & Engineering

Phone (952) 937-5150 | 12701 Whitewater Drive, Suite #300
Fax (952) 937-5822 | Minnetonka, MN 55343
Toll Free (888) 937-5150 | ww-pc.com

Westwood Surveying and Engineering, P.C.

PREPARED FOR:

NEXTera ENERGY

700 Universe Boulevard
Juno Breach, FL 33408

REVISIONS:

#	DATE	COMMENT
A	01/06/2022	ISSUED FOR PERMIT

0' 100' 200' 300'

Garnet Energy Center

Cayuga County, New York


Tree Clearing Plan - 32

PRELIMINARY
NOT FOR CONSTRUCTION

DATE: 01/06/2022

SHEET: C.432


M:\00\38\34.00\dwg\Cult\003\ESAC-TCP2.dwg, 1/6/2022 11:56 AM, jordan.lilly

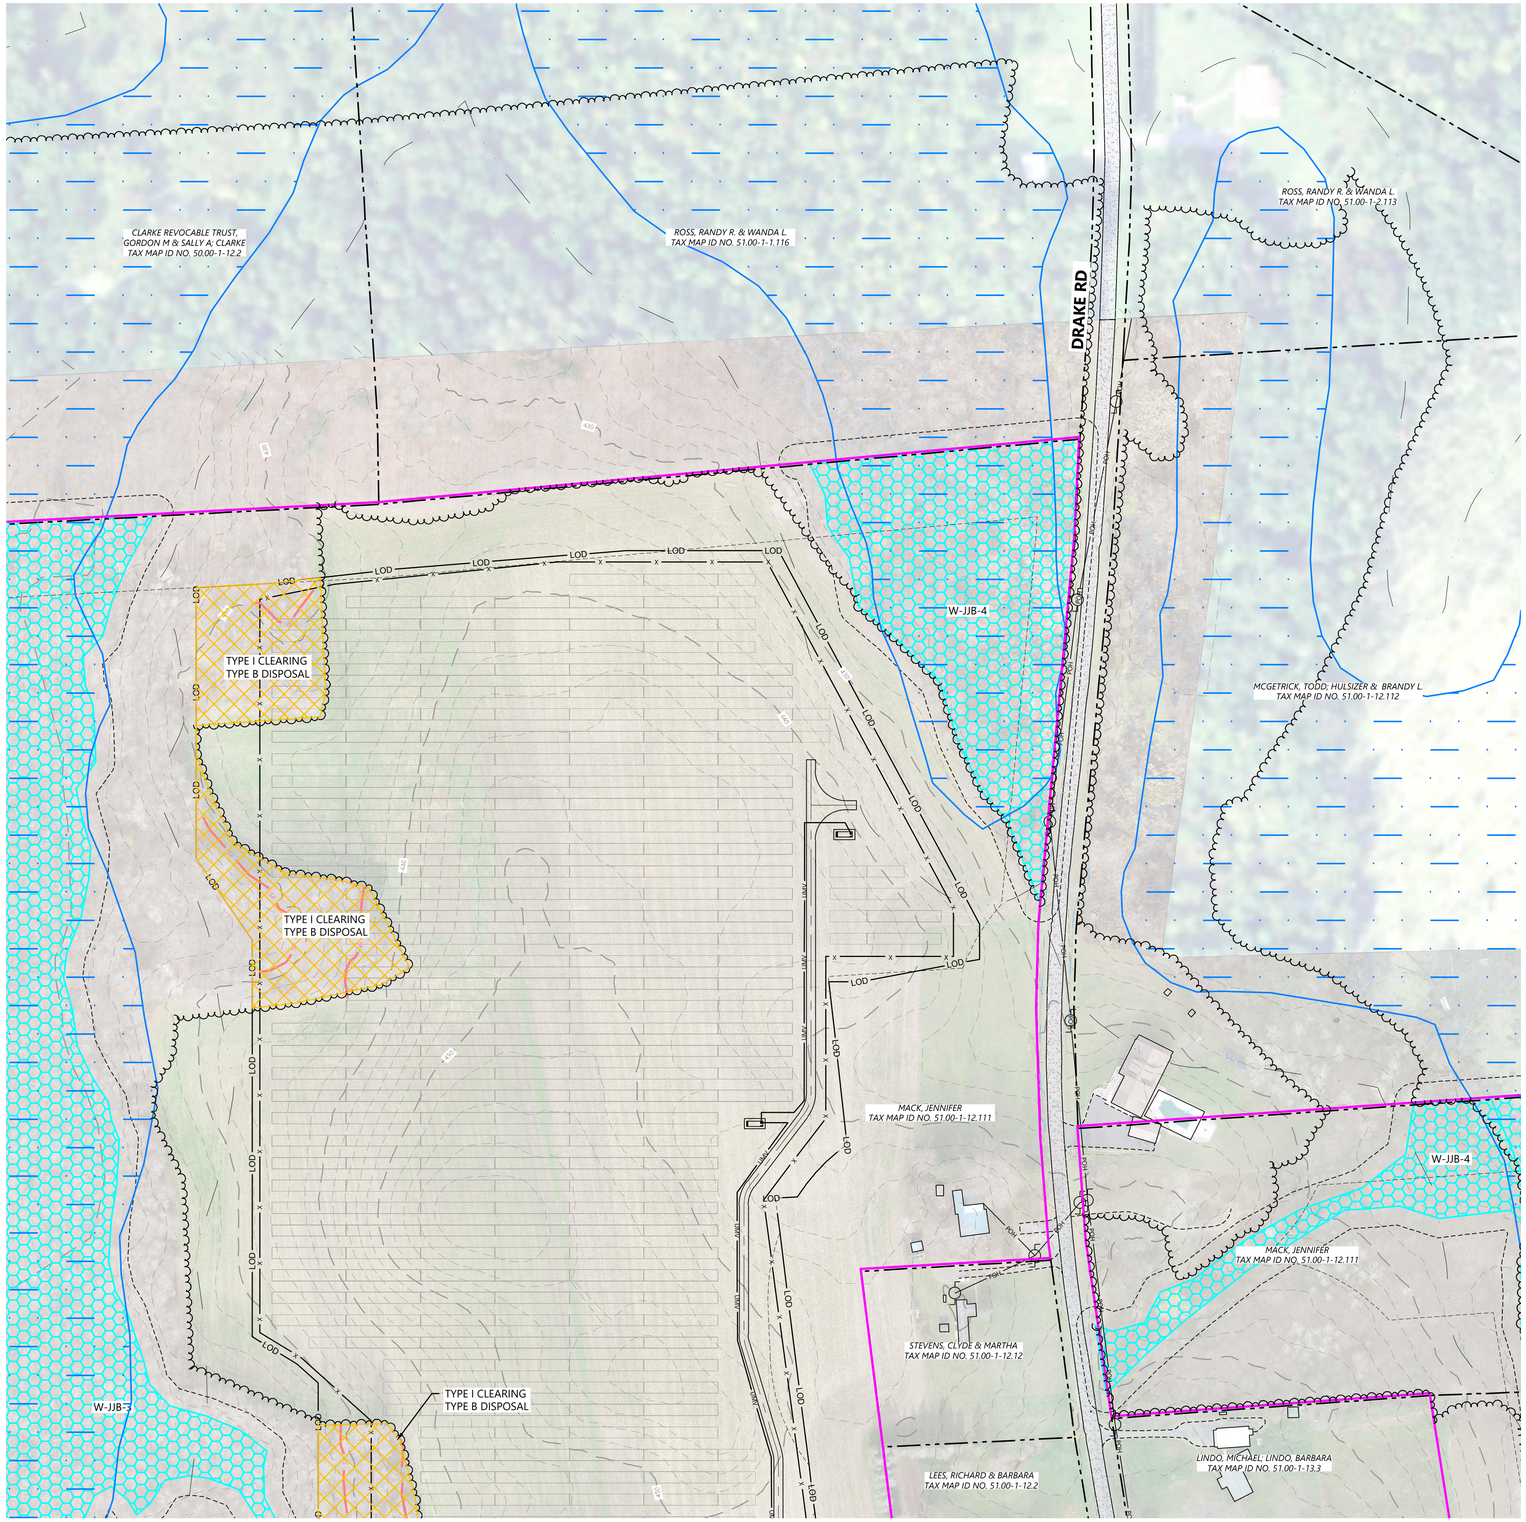

LEGEND:

- PROPERTY LINE
- PARCEL LINE
- EX. TREE LINE
- EX. NYSDEC/USACE WETLAND
- EX. USACE WETLAND
- EX. NONJURISDICTIONAL WETLAND
- EX. DEC MAPPED WETLAND
- EX. STREAM
- EX. EDGE OF WATER
- EX. DRAINAGE DITCH
- 100' DEC WETLAND ADJACENT AREA
- POH — EX. OVERHEAD POWER
- GAS — EX. GAS LINE
- EX. POWER POLE
- EX. FENCE
- EX. PAVED ROAD
- EX. CULVERT
- 900 — EX. INDEX CONTOUR
- EX. INTERVAL CONTOUR
- EX. STRUCTURE
- PROPOSED SOLAR ARRAY
- PROPOSED SETBACKS
- PROPOSED INVERTER
- PROPOSED BATTERY STORAGE
- PROPOSED ACCESS ROAD
- PROPOSED TEMPORARY ACCESS ROAD
- X — PROPOSED SECURITY FENCE
- UMV — PROPOSED UNDERGROUND COLLECTION
- HDD — PROPOSED HDD LINE
- PROPOSED HDD BORE PIT
- PROPOSED LAYDOWN YARD
- LOD — LIMIT OF DISTURBANCE
- PROPOSED PARKING AREA
- SF — PROPOSED TEMPORARY SILT FENCE
- FIBER — PROPOSED FIBER ROLL
- HDD — PROPOSED HORIZONTAL DIRECTIONAL DRILLING
- PROPOSED HDD BORE PIT
- PROPOSED ROCK CONSTRUCTION ENTRANCE
- TYPE I CLEARING
  TYPE B DISPOSAL
- TYPE II CLEARING
  TYPE A DISPOSAL

KEYMAP:

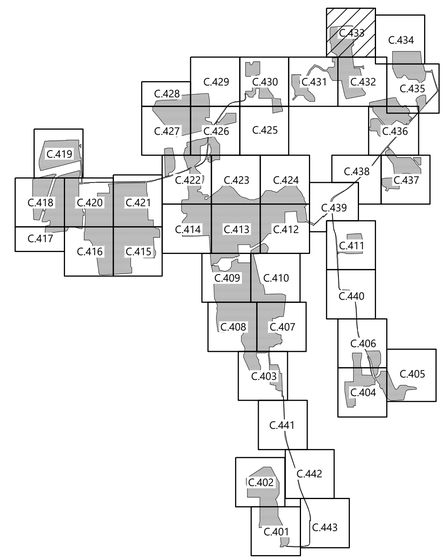

Westwood Surveying & Engineering

Phone (952) 937-5150
Fax (952) 937-5822
Toll Free (888) 937-5150

12701 Whitewater Drive, Suite #300
Minnetonka, MN 55343
ww-pc.com

Westwood Surveying and Engineering, P.C.

PREPARED FOR:

NEXTera ENERGY

700 Universe Boulevard
Juno Breach, FL 33408

REVISIONS:

#	DATE	COMMENT
A	01/06/2022	ISSUED FOR PERMIT

0' 100' 200' 300'

Garnet Energy Center

Cayuga County, New York

Tree Clearing Plan - 33

PRELIMINARY
NOT FOR CONSTRUCTION

DATE: 01/06/2022

SHEET: C.433

N:\0009834.00\dwg\Cad\0009834C-GCOD.dwg, 1/6/2022 11:57 AM, Jordan Rex