


## LEGEND

PROPOSED FEATURES

- VISUAL MITIGATION DELINEATION : VM-10
- VISUAL MITIGATION DELINEATION - GLARE REDUCTION: VM-10 EXTENDED, VM-2G
- TYPICAL TREE CLEARING AREA

| VEGETATIVE BUFFER / SCREEN MITIGATION TABLE | | | |
|---|---|---|---|
| POINT # | MITIGATION SECTION | LATITUDE | LONGITUTDE |
| 161 | VM-10 | N 43.130842 | W 76.620012 |
| 162 | VM-10 | N 43.131576 | W 76.620669 |

| VEGETATIVE BUFFER / SCREEN MITIGATION TABLE | | | |
|---|---|---|---|
| POINT # | MITIGATION SECTION | LATITUDE | LONGITUTDE |
| 306 | VM-10 EXTENDED | N 43.129195 | W 76.623275 |
| 307 | VM-10 EXTENDED | N 43.130445 | W 76.623276 |
| 308 | VM-10 EXTENDED | N 43.131540 | W 76.620681 |

| VEGETATIVE BUFFER / SCREEN MITIGATION TABLE | | | |
|---|---|---|---|
| POINT # | MITIGATION SECTION | LATITUDE | LONGITUTDE |
| 312 | VM-2G | N 43.130574 | W 76.623687 |
| 313 | VM-2G | N 43.131686 | W 76.621055 |
| 314 | VM-2G | N 43.132346 | W 76.619633 |
| 315 | VM-2G | N 43.132507 | W 76.619243 |

N

0 100 200 300 400
SCALE IN FEET

UNDER NEW YORK STATE EDUCATION LAW ARTICLE 145 (ENGINEERING), SECTION 7209 (2), IT IS A VIOLATION OF THE LAW FOR ANY PERSON, UNLESS ACTING UNDER THE DIRECTION OF A LICENSED PROFESSIONAL ENGINEER, TO ALTER THIS DOCUMENT.

Dig Safely. New York Call 811 before you dig

PRELIMINARY
NOT FOR CONSTRUCTION

PREPARED FOR:
NEXTera ENERGY
700 Universe Blvd,
Juno Beach, FL 33408

TRC
4900 RITTER ROAD
MECHANICSBURG, PA 17055
TRC PROJECT NO: 380342.LAND

| REV | DESCRIPTION | DATE | DES | CHK | APP |
|---|---|---|---|---|---|
| | | | | | |
| | | | | | |
| | | | | | |
| 01 | COMBINED VISUAL MITIGATION AND GLARE PLANTING PLANS | 01/05/2022 | GT | MR | MR |

| | |
|---|---|
| MR | DESIGNED |
| TF/GT | DRAWN |
| MR | CHECKED |
| MR | APPROVED |
| | REVIEW 1 |
| | REVIEW 2 |


PRELIMINARY
LANDSCAPE SCREENING & PLANTING SCHEDULES
GARNET ENERGY CENTER, LLC
ENLARGED LANDSCAPE PLAN
TOWN OF CONQUEST
CAYUGA COUNTY, NY

01/07/2022 DATE
AS NOTED SCALE

TRC

L1.11

REV. 1

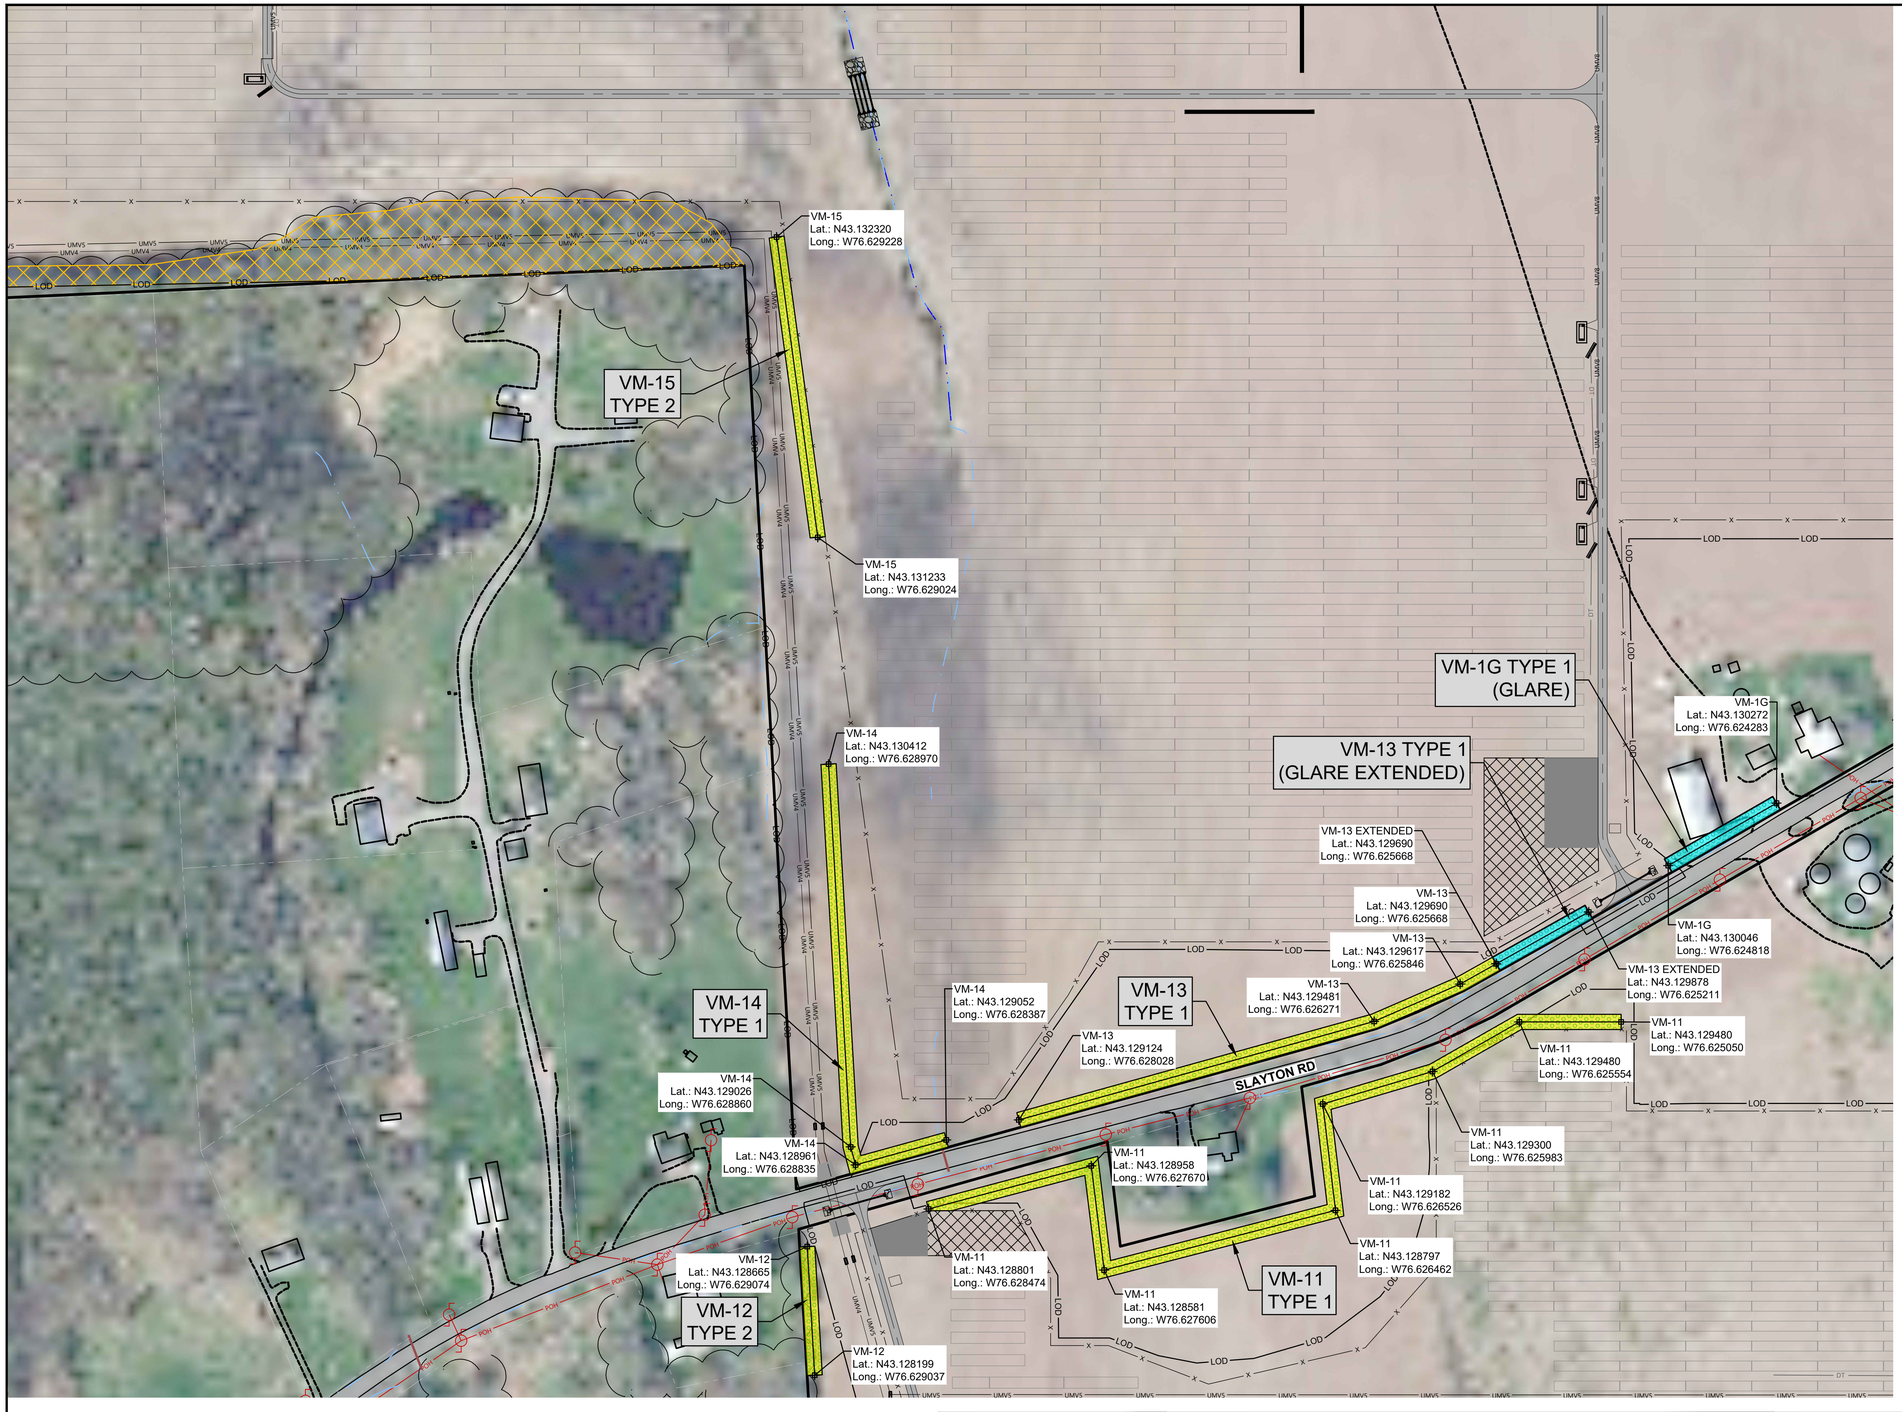


## LEGEND

PROPOSED FEATURES

- VISUAL MITIGATION DELINEATION : VM-11, VM-12, VM-13, VM-14 & VM-15
- VISUAL MITIGATION DELINEATION - GLARE REDUCTION: VM-13 EXTENDED, VM-1G
- TYPICAL TREE CLEARING AREA

| VEGETATIVE BUFFER / SCREEN MITIGATION TABLE | | | |
|---|---|---|---|
| POINT # | MITIGATION SECTION | LATITUDE | LONGITUTDE |
| 164 | VM-11 | N 43.129480 | W 76.625050 |
| 165 | VM-11 | N 43.129480 | W 76.625554 |
| 166 | VM-11 | N 43.129300 | W 76.625983 |
| 167 | VM-11 | N 43.129182 | W 76.626526 |
| 168 | VM-11 | N 43.128797 | W 76.626462 |
| 169 | VM-11 | N 43.128581 | W 76.627606 |
| 170 | VM-11 | N 43.128958 | W 76.627670 |
| 171 | VM-11 | N 43.128801 | W 76.628474 |

| VEGETATIVE BUFFER / SCREEN MITIGATION TABLE | | | |
|---|---|---|---|
| POINT # | MITIGATION SECTION | LATITUDE | LONGITUTDE |
| 172 | VM-12 | N 43.128199 | W 76.629037 |
| 174 | VM-12 | N 43.128665 | W 76.629074 |

| VEGETATIVE BUFFER / SCREEN MITIGATION TABLE | | | |
|---|---|---|---|
| POINT # | MITIGATION SECTION | LATITUDE | LONGITUTDE |
| 175 | VM-13 | N 43.129690 | W 76.625668 |
| 176 | VM-13 | N 43.129617 | W 76.625846 |
| 177 | VM-13 | N 43.129481 | W 76.626271 |
| 178 | VM-13 | N 43.129124 | W 76.628028 |

| VEGETATIVE BUFFER / SCREEN MITIGATION TABLE | | | |
|---|---|---|---|
| POINT # | MITIGATION SECTION | LATITUDE | LONGITUTDE |
| 304 | VM-13 EXTENDED | N 43.129690 | W 76.625668 |
| 305 | VM-13 EXTENDED | N 43.129878 | W 76.625211 |

| VEGETATIVE BUFFER / SCREEN MITIGATION TABLE | | | |
|---|---|---|---|
| POINT # | MITIGATION SECTION | LATITUDE | LONGITUTDE |
| 179 | VM-14 | N 43.129052 | W 76.628387 |
| 180 | VM-14 | N 43.128961 | W 76.628835 |
| 181 | VM-14 | N 43.130412 | W 76.628970 |
| 275 | VM-14 | N 43.129026 | W 76.628860 |

| VEGETATIVE BUFFER / SCREEN MITIGATION TABLE | | | |
|---|---|---|---|
| POINT # | MITIGATION SECTION | LATITUDE | LONGITUTDE |
| 182 | VM-15 | N 43.131233 | W 76.629024 |
| 183 | VM-15 | N 43.132320 | W 76.629228 |

| VEGETATIVE BUFFER / SCREEN MITIGATION TABLE | | | |
|---|---|---|---|
| POINT # | MITIGATION SECTION | LATITUDE | LONGITUTDE |
| 310 | VM-1G | N 43.130046 | W 76.624818 |
| 311 | VM-1G | N 43.130272 | W 76.624283 |

N

0 100 200 300 400
SCALE IN FEET

UNDER NEW YORK STATE EDUCATION LAW ARTICLE 145 (ENGINEERING), SECTION 7209 (2), IT IS A VIOLATION OF THE LAW FOR ANY PERSON, UNLESS ACTING UNDER THE DIRECTION OF A LICENSED PROFESSIONAL ENGINEER, TO ALTER THIS DOCUMENT.

Dig Safely. New York Call 811 before you dig

PRELIMINARY
NOT FOR CONSTRUCTION

PREPARED FOR:
NEXTera ENERGY
700 Universe Blvd,
Juno Beach, FL 33408

TRC
4900 RITTER ROAD
MECHANICSBURG, PA 17055

TRC PROJECT NO: 380342.LAND

| REV | DESCRIPTION | DATE | DES | CHK | APP |
|---|---|---|---|---|---|
| | | | | | |
| | | | | | |
| | | | | | |
| 01 | COMBINED VISUAL MITIGATION AND GLARE PLANTING PLANS | 01/05/2022 | GT | MR | MR |


MR DESIGNED
TF/GT DRAWN
MR CHECKED
MR APPROVED
REVIEW 1
REVIEW 2
01/07/2022 DATE
AS NOTED SCALE

PRELIMINARY
LANDSCAPE SCREENING & PLANTING SCHEDULES
GARNET ENERGY CENTER, LLC
ENLARGED LANDSCAPE PLAN
TOWN OF CONQUEST
CAYUGA COUNTY, NY

TRC

L1.12

REV. 1

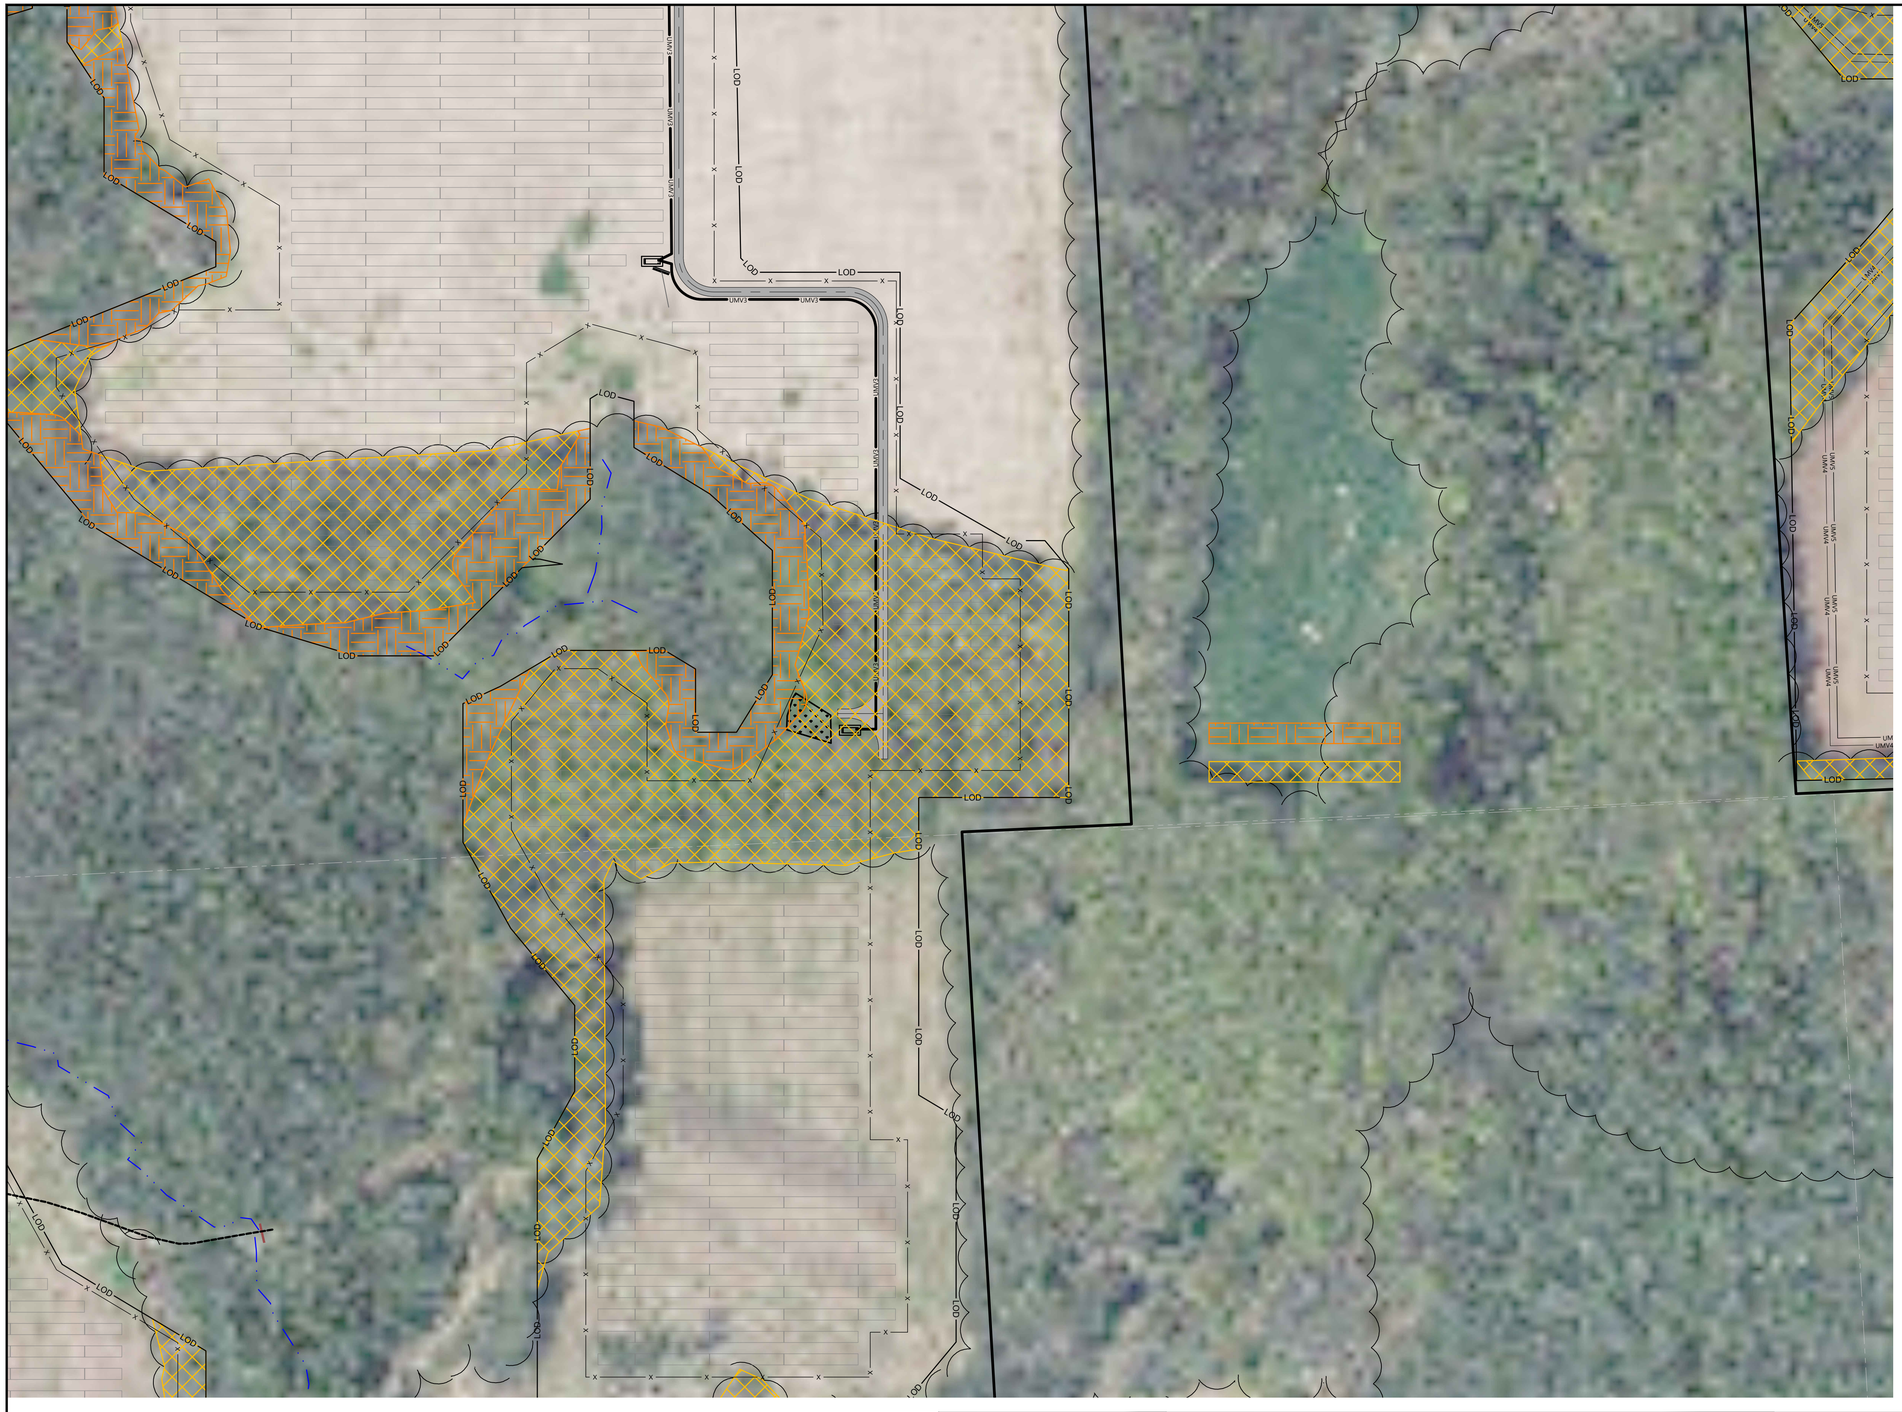


## LEGEND

PROPOSED FEATURES

- VISUAL MITIGATION DELINEATION : NONE
- VISUAL MITIGATION DELINEATION - GLARE REDUCTION: NONE
- TYPICAL TREE CLEARING AREA

N

0 100 200 300 400

SCALE IN FEET

UNDER NEW YORK STATE EDUCATION LAW ARTICLE 145 (ENGINEERING), SECTION 7209 (2), IT IS A VIOLATION OF THE LAW FOR ANY PERSON, UNLESS ACTING UNDER THE DIRECTION OF A LICENSED PROFESSIONAL ENGINEER, TO ALTER THIS DOCUMENT.

Dig Safely. New York Call 811 before you dig

PRELIMINARY
NOT FOR CONSTRUCTION

PREPARED FOR:

NEXTera ENERGY

700 Universe Blvd,
Juno Beach, FL 33408

TRC

4900 RITTER ROAD
MECHANICSBURG, PA 17055

TRC PROJECT NO: 380342.LAND

| REV | DESCRIPTION | DATE | DES | CHK | APP |
|---|---|---|---|---|---|
| | | | | | |
| | | | | | |
| | | | | | |
| 01 | COMBINED VISUAL MITIGATION AND GLARE PLANTING PLANS | 01/05/2022 | GT | MR | MR |

MR DESIGNED
TF/GT DRAWN
MR CHECKED
MR APPROVED
REVIEW 1
REVIEW 2

PRELIMINARY
LANDSCAPE SCREENING & PLANTING SCHEDULES
GARNET ENERGY CENTER, LLC
ENLARGED LANDSCAPE PLAN
TOWN OF CONQUEST
CAYUGA COUNTY, NY

01/07/2022 DATE
AS NOTED SCALE

TRC

L1.13

REV. 1




## LEGEND

PROPOSED FEATURES

- VISUAL MITIGATION DELINEATION : NONE
- VISUAL MITIGATION DELINEATION - GLARE REDUCTION: NONE
- TYPICAL TREE CLEARING AREA

N

0 100 200 300 400

SCALE IN FEET

UNDER NEW YORK STATE EDUCATION LAW ARTICLE 145 (ENGINEERING), SECTION 7209 (2), IT IS A VIOLATION OF THE LAW FOR ANY PERSON, UNLESS ACTING UNDER THE DIRECTION OF A LICENSED PROFESSIONAL ENGINEER, TO ALTER THIS DOCUMENT.

Dig Safely. New York Call 811 before you dig

PRELIMINARY
NOT FOR CONSTRUCTION

PREPARED FOR:

NEXTera ENERGY

700 Universe Blvd,
Juno Beach, FL 33408

TRC

4900 RITTER ROAD
MECHANICSBURG, PA 17055

TRC PROJECT NO: 380342.LAND

| REV | DESCRIPTION | DATE | DES | CHK | APP |
|---|---|---|---|---|---|
| | | | | | |
| | | | | | |
| | | | | | |
| 01 | COMBINED VISUAL MITIGATION AND GLARE PLANTING PLANS | 01/05/2022 | GT | MR | MR |


| | |
|---|---|
| MR | DESIGNED |
| TF/GT | DRAWN |
| MR | CHECKED |
| MR | APPROVED |
| | REVIEW 1 |
| | REVIEW 2 |
| 01/07/2022 | DATE |
| AS NOTED | SCALE |

PRELIMINARY
LANDSCAPE SCREENING & PLANTING SCHEDULES
GARNET ENERGY CENTER, LLC
ENLARGED LANDSCAPE PLAN
TOWN OF CONQUEST
CAYUGA COUNTY, NY

TRC

L1.14

REV. 1

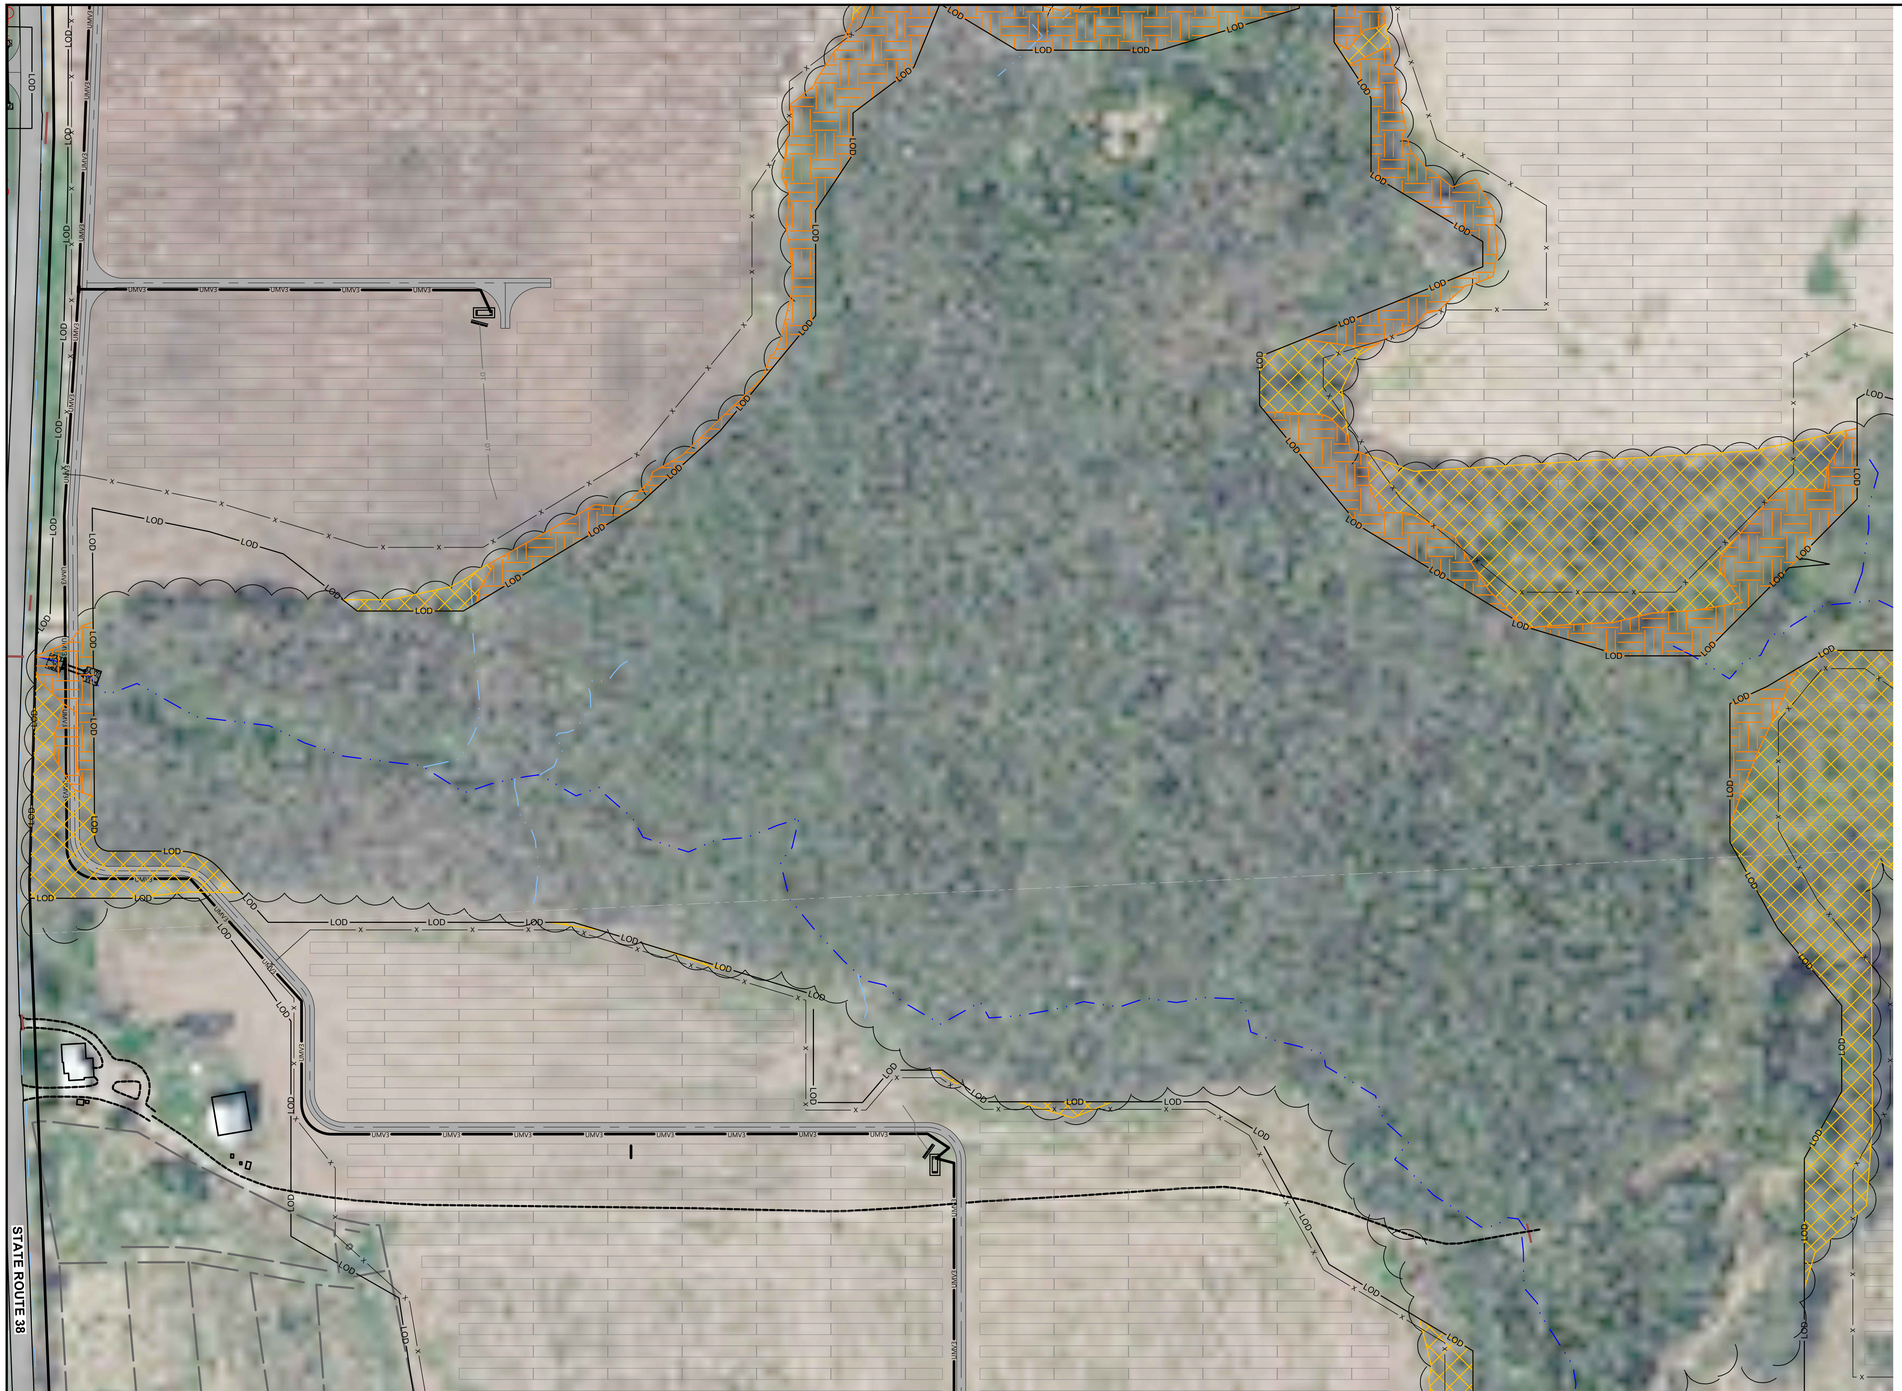


## LEGEND

PROPOSED FEATURES

- VISUAL MITIGATION DELINEATION : NONE
- VISUAL MITIGATION DELINEATION - GLARE REDUCTION: NONE
- TYPICAL TREE CLEARING AREA

N

0 100 200 300 400

SCALE IN FEET

UNDER NEW YORK STATE EDUCATION LAW ARTICLE 145 (ENGINEERING), SECTION 7209 (2), IT IS A VIOLATION OF THE LAW FOR ANY PERSON, UNLESS ACTING UNDER THE DIRECTION OF A LICENSED PROFESSIONAL ENGINEER, TO ALTER THIS DOCUMENT.

Dig Safely. New York Call 811 before you dig

PRELIMINARY
NOT FOR CONSTRUCTION

PREPARED FOR:

NEXTera ENERGY

700 Universe Blvd,
Juno Beach, FL 33408

TRC

4900 RITTER ROAD
MECHANICSBURG, PA 17055

TRC PROJECT NO: 380342.LAND

| REV | DESCRIPTION | DATE | DES | CHK | APP |
|---|---|---|---|---|---|
| | | | | | |
| | | | | | |
| | | | | | |
| 01 | COMBINED VISUAL MITIGATION AND GLARE PLANTING PLANS | 01/05/2022 | GT | MR | MR |

MR DESIGNED
TF/GT DRAWN
MR CHECKED
MR APPROVED
REVIEW 1
REVIEW 2


PRELIMINARY
LANDSCAPE SCREENING & PLANTING SCHEDULES
GARNET ENERGY CENTER, LLC
ENLARGED LANDSCAPE PLAN
TOWN OF CONQUEST
CAYUGA COUNTY, NY

01/07/2022 DATE
AS NOTED SCALE

TRC

L1.15

REV. 1

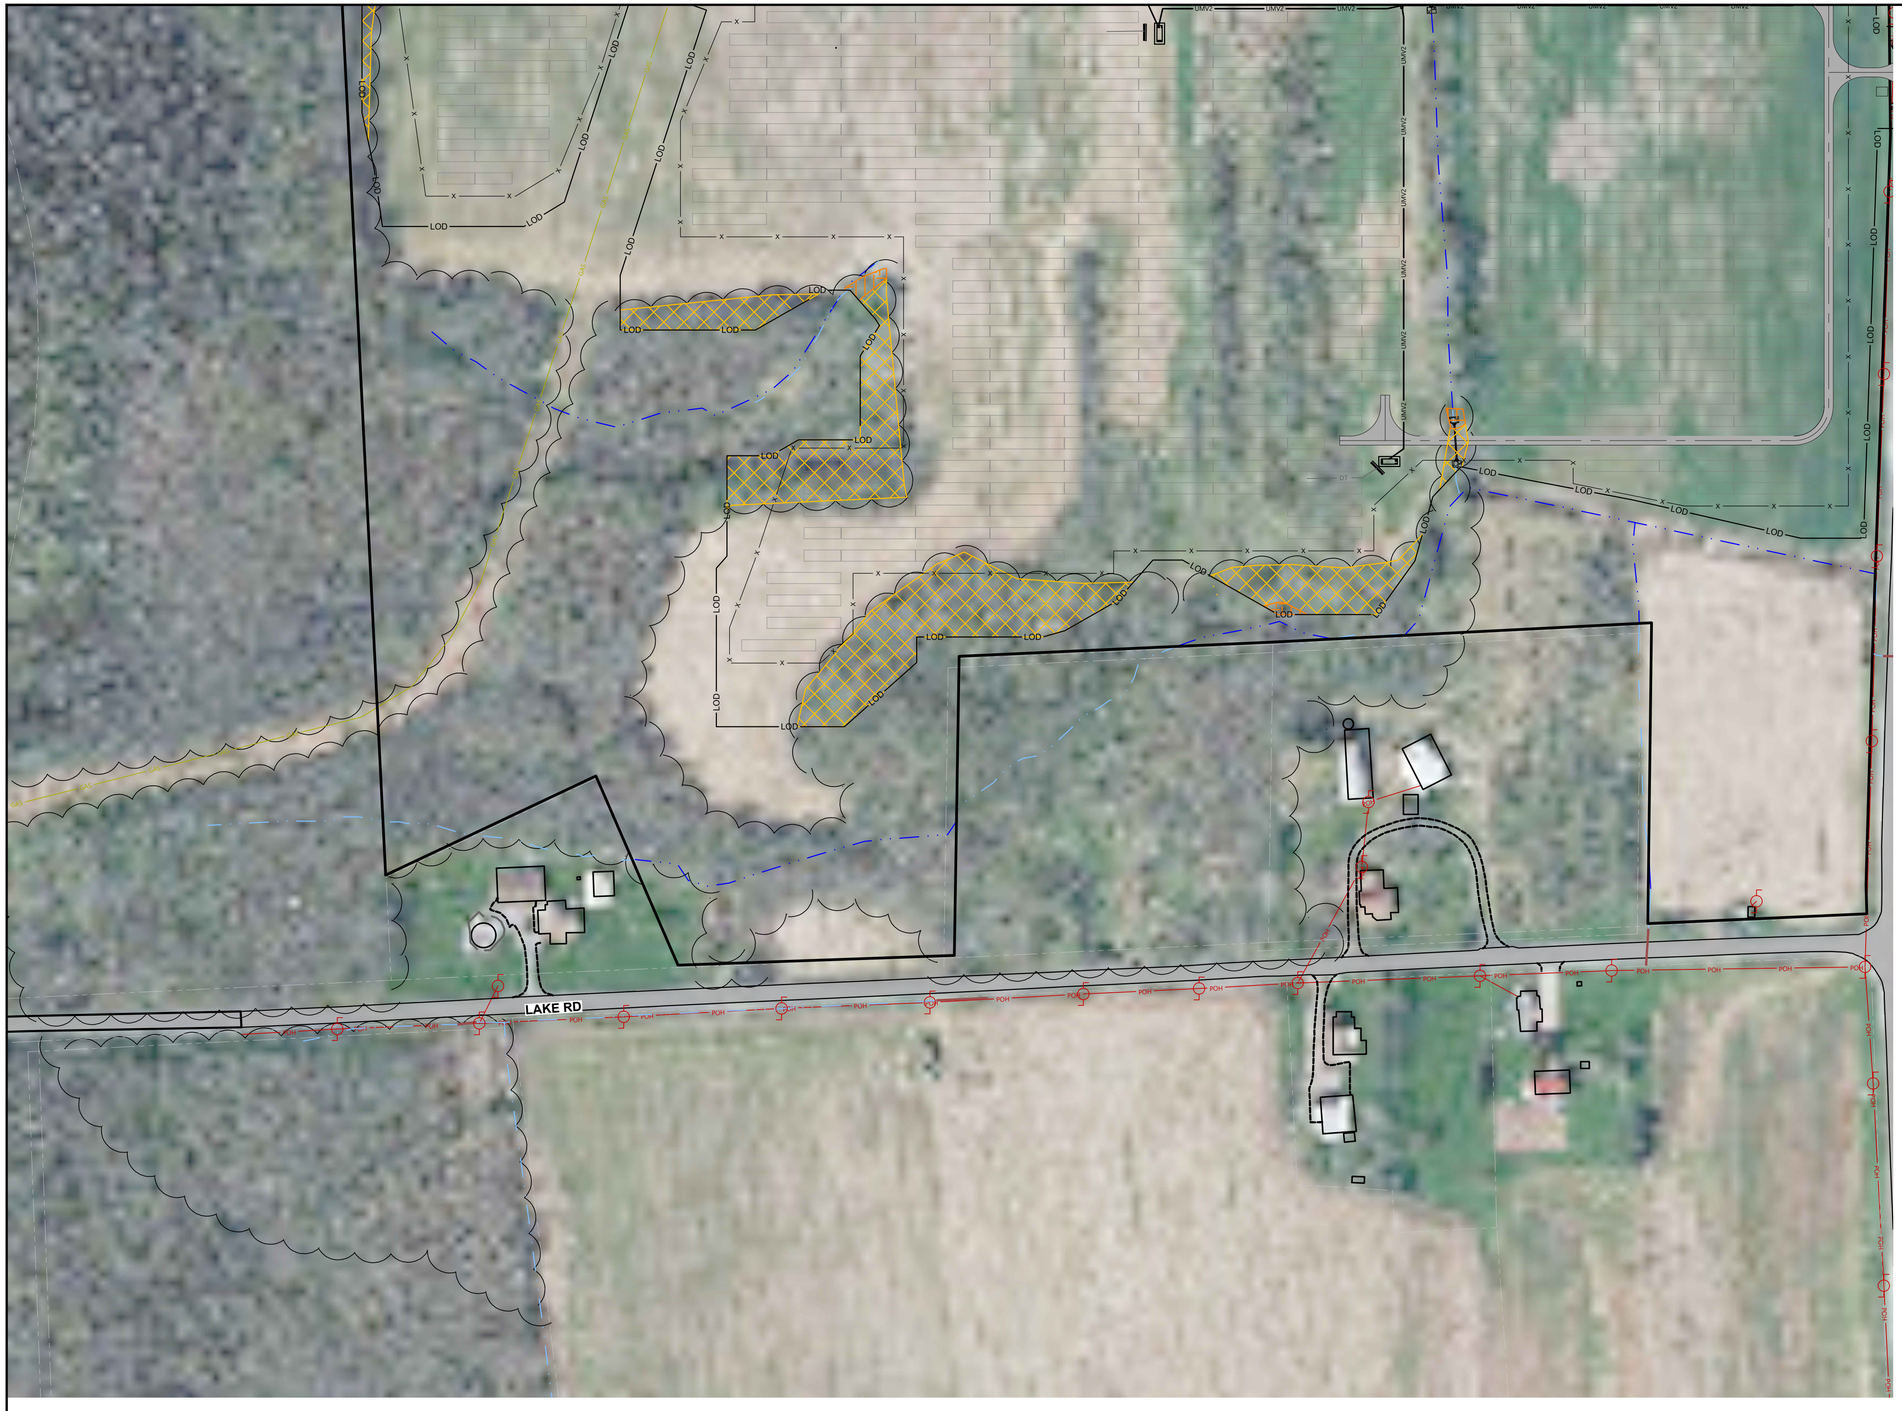
LOD
LOD
LOD




## LEGEND

PROPOSED FEATURES

- VISUAL MITIGATION DELINEATION : VM-16
- VISUAL MITIGATION DELINEATION - GLARE REDUCTION: NONE
- TYPICAL TREE CLEARING AREA

VEGETATIVE BUFFER / SCREEN MITIGATION TABLE

| POINT # | MITIGATION SECTION | LATITUDE | LONGITUTDE |
|---|---|---|---|
| 269 | VM-16 | N 43.139429 | W 76.634319 |
| 270 | VM-16 | N 43.139123 | W 76.635641 |

N

0 100 200 300 400
SCALE IN FEET

UNDER NEW YORK STATE EDUCATION LAW ARTICLE 145 (ENGINEERING), SECTION 7209 (2), IT IS A VIOLATION OF THE LAW FOR ANY PERSON, UNLESS ACTING UNDER THE DIRECTION OF A LICENSED PROFESSIONAL ENGINEER, TO ALTER THIS DOCUMENT.

Dig Safely. New York. Call 811 before you dig

PRELIMINARY
NOT FOR CONSTRUCTION

PREPARED FOR:
NEXTera ENERGY
700 Universe Blvd,
Juno Beach, FL 33408

TRC
4900 RITTER ROAD
MECHANICSBURG, PA 17055
TRC PROJECT NO: 380342.LAND

| REV | DESCRIPTION | DATE | DES | CHK | APP |
|---|---|---|---|---|---|
| | | | | | |
| | | | | | |
| | | | | | |
| 01 | COMBINED VISUAL MITIGATION AND GLARE PLANTING PLANS | 01/05/2022 | GT | MR | MR |

| | |
|---|---|
| MR | DESIGNED |
| TF/GT | DRAWN |
| MR | CHECKED |
| MR | APPROVED |
| | REVIEW 1 |
| | REVIEW 2 |

PRELIMINARY
LANDSCAPE SCREENING & PLANTING SCHEDULES
GARNET ENERGY CENTER, LLC
ENLARGED LANDSCAPE PLAN
TOWN OF CONQUEST
CAYUGA COUNTY, NY

01/07/2022 DATE
AS NOTED SCALE

TRC

L1.17

REV. 1




## LEGEND

PROPOSED FEATURES

- VISUAL MITIGATION DELINEATION : VM-17, VM-18, VM-19, VM-20
- VISUAL MITIGATION DELINEATION - GLARE REDUCTION: NONE
- TYPICAL TREE CLEARING AREA

| VEGETATIVE BUFFER / SCREEN MITIGATION TABLE | | | |
|---|---|---|---|
| POINT # | MITIGATION SECTION | LATITUDE | LONGITUTDE |
| 185 | VM-17 | N 43.137687 | W 76.644682 |
| 186 | VM-17 | N 43.137609 | W 76.644564 |
| 187 | VM-17 | N 43.136952 | W 76.644563 |
| 188 | VM-17 | N 43.136951 | W 76.646403 |
| 189 | VM-17 | N 43.136328 | W 76.646402 |

| VEGETATIVE BUFFER / SCREEN MITIGATION TABLE | | | |
|---|---|---|---|
| POINT # | MITIGATION SECTION | LATITUDE | LONGITUTDE |
| 190 | VM-18 | N 43.135891 | W 76.646766 |
| 191 | VM-18 | N 43.135659 | W 76.647288 |
| 192 | VM-18 | N 43.135658 | W 76.648288 |

| VEGETATIVE BUFFER / SCREEN MITIGATION TABLE | | | |
|---|---|---|---|
| POINT # | MITIGATION SECTION | LATITUDE | LONGITUTDE |
| 193 | VM-19 | N 43.135704 | W 76.648832 |
| 271 | VM-19 | N 43.137993 | W 76.648942 |

| VEGETATIVE BUFFER / SCREEN MITIGATION TABLE | | | |
|---|---|---|---|
| POINT # | MITIGATION SECTION | LATITUDE | LONGITUTDE |
| 194 | VM-20 | N 43.138951 | W 76.649056 |
| 272 | VM-20 | N 43.138142 | W 76.649008 |

N

0 100 200 300 400
SCALE IN FEET

UNDER NEW YORK STATE EDUCATION LAW ARTICLE 145 (ENGINEERING), SECTION 7209 (2), IT IS A VIOLATION OF THE LAW FOR ANY PERSON, UNLESS ACTING UNDER THE DIRECTION OF A LICENSED PROFESSIONAL ENGINEER, TO ALTER THIS DOCUMENT.

Dig Safely. New York. Call 811 before you dig

PRELIMINARY
NOT FOR CONSTRUCTION

PREPARED FOR:
NEXTera ENERGY
700 Universe Blvd,
Juno Beach, FL 33408

TRC
4900 RITTER ROAD
MECHANICSBURG, PA 17055

TRC PROJECT NO: 380342.LAND

| REV | DESCRIPTION | DATE | DES | CHK | APP |
|---|---|---|---|---|---|
| | | | | | |
| | | | | | |
| | | | | | |
| 01 | COMBINED VISUAL MITIGATION AND GLARE PLANTING PLANS | 01/05/2022 | GT | MR | MR |

| | |
|---|---|
| MR | DESIGNED |
| TF/GT | DRAWN |
| MR | CHECKED |
| MR | APPROVED |
| | REVIEW 1 |
| | REVIEW 2 |
| 01/07/2022 | DATE |
| AS NOTED | SCALE |

PRELIMINARY
LANDSCAPE SCREENING & PLANTING SCHEDULES
GARNET ENERGY CENTER, LLC
ENLARGED LANDSCAPE PLAN
TOWN OF CONQUEST
CAYUGA COUNTY, NY

TRC

L1.18

REV. 1




## LEGEND

PROPOSED FEATURES

- VISUAL MITIGATION DELINEATION : NONE
- VISUAL MITIGATION DELINEATION - GLARE REDUCTION: NONE
- TYPICAL TREE CLEARING AREA

N

0 100 200 300 400

SCALE IN FEET

UNDER NEW YORK STATE EDUCATION LAW ARTICLE 145 (ENGINEERING), SECTION 7209 (2), IT IS A VIOLATION OF THE LAW FOR ANY PERSON, UNLESS ACTING UNDER THE DIRECTION OF A LICENSED PROFESSIONAL ENGINEER, TO ALTER THIS DOCUMENT.

Dig Safely. New York Call 811 before you dig

PRELIMINARY
NOT FOR CONSTRUCTION

PREPARED FOR:

NEXTera ENERGY

700 Universe Blvd,
Juno Beach, FL 33408

TRC

4900 RITTER ROAD
MECHANICSBURG, PA 17055

TRC PROJECT NO: 380342.LAND

| REV | DESCRIPTION | DATE | DES | CHK | APP |
|---|---|---|---|---|---|
| | | | | | |
| | | | | | |
| | | | | | |
| 01 | COMBINED VISUAL MITIGATION AND GLARE PLANTING PLANS | 01/05/2022 | GT | MR | MR |

| | |
|---|---|
| MR | DESIGNED |
| TF/GT | DRAWN |
| MR | CHECKED |
| MR | APPROVED |
| | REVIEW 1 |
| | REVIEW 2 |


PRELIMINARY
LANDSCAPE SCREENING & PLANTING SCHEDULES
GARNET ENERGY CENTER, LLC
ENLARGED LANDSCAPE PLAN
TOWN OF CONQUEST
CAYUGA COUNTY, NY

01/07/2022 DATE
AS NOTED SCALE

TRC

L1.19

REV. 1

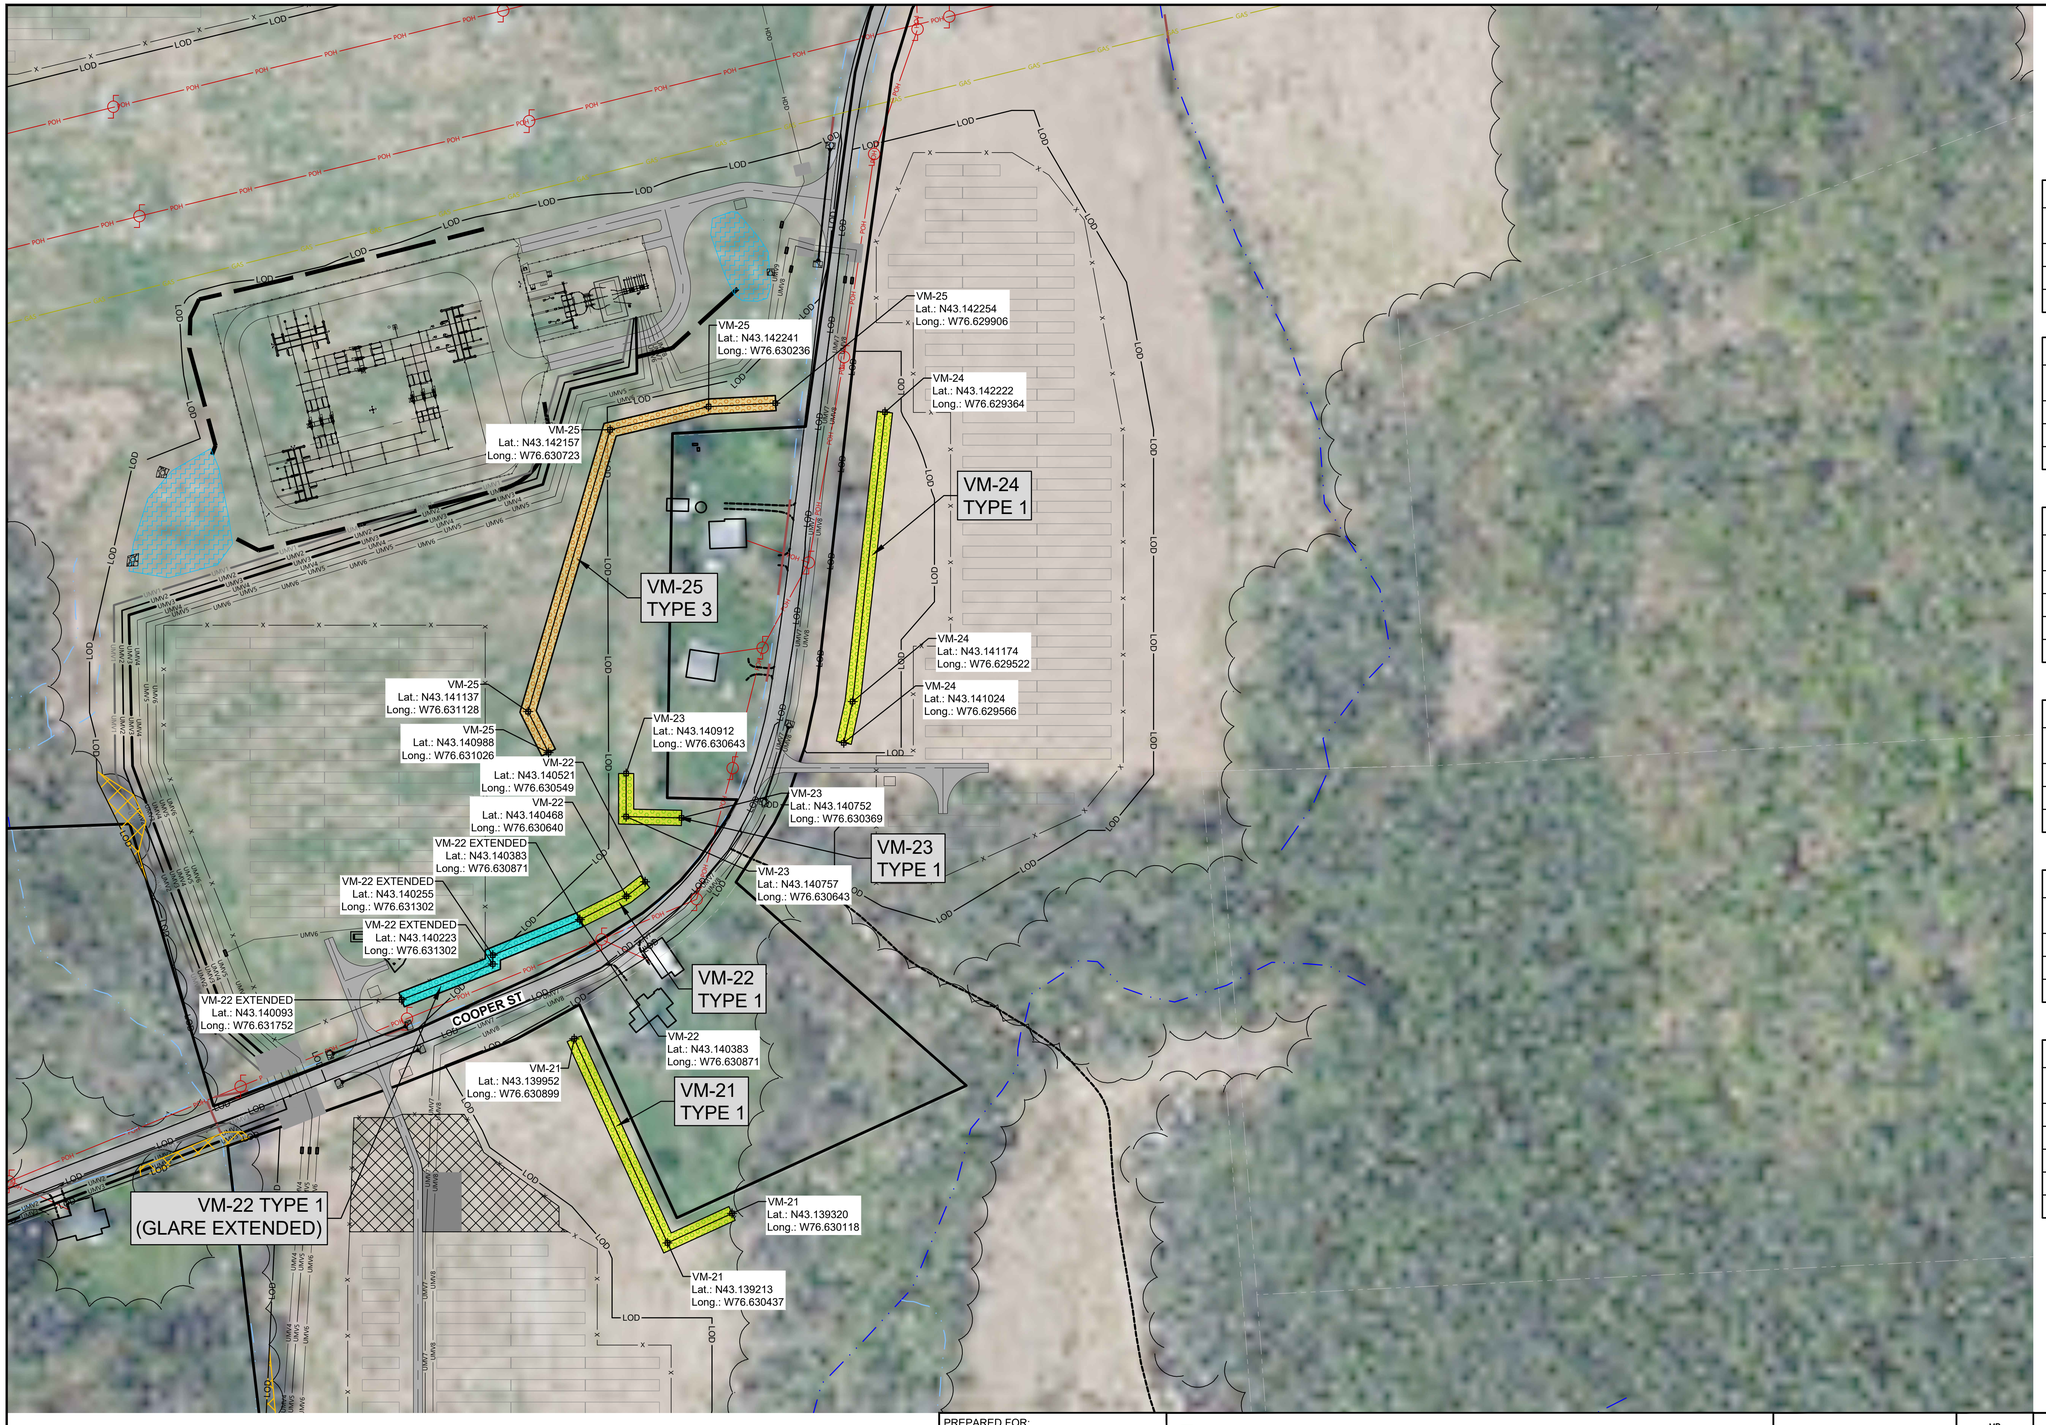


## LEGEND

PROPOSED FEATURES

- VISUAL MITIGATION DELINEATION : VM-21, VM-22, VM-23, & VM-24
- VISUAL MITIGATION DELINEATION - GLARE REDUCTION: VM-22 EXTENDED
- SUBSTATION VISUAL MITIGATION DELINEATION: VM-25
- TYPICAL TREE CLEARING AREA

| VEGETATIVE BUFFER / SCREEN MITIGATION TABLE | | | |
|---|---|---|---|
| POINT # | MITIGATION SECTION | LATITUDE | LONGITUTDE |
| 276 | VM-21 | N 43.139320 | W 76.630118 |
| 277 | VM-21 | N 43.139213 | W 76.630437 |
| 278 | VM-21 | N 43.139952 | W 76.630899 |

| VEGETATIVE BUFFER / SCREEN MITIGATION TABLE | | | |
|---|---|---|---|
| POINT # | MITIGATION SECTION | LATITUDE | LONGITUTDE |
| 279 | VM-22 | N 43.140383 | W 76.630871 |
| 280 | VM-22 | N 43.140468 | W 76.630640 |
| 281 | VM-22 | N 43.140521 | W 76.630549 |

| VEGETATIVE BUFFER / SCREEN MITIGATION TABLE | | | |
|---|---|---|---|
| POINT # | MITIGATION SECTION | LATITUDE | LONGITUTDE |
| 300 | VM-22 EXTENDED | N 43.140383 | W 76.630871 |
| 301 | VM-22 EXTENDED | N 43.140255 | W 76.631302 |
| 302 | VM-22 EXTENDED | N 43.140223 | W 76.631302 |
| 303 | VM-22 EXTENDED | N 43.140093 | W 76.631752 |

| VEGETATIVE BUFFER / SCREEN MITIGATION TABLE | | | |
|---|---|---|---|
| POINT # | MITIGATION SECTION | LATITUDE | LONGITUTDE |
| 283 | VM-23 | N 43.140752 | W 76.630369 |
| 284 | VM-23 | N 43.140757 | W 76.630643 |
| 285 | VM-23 | N 43.140912 | W 76.630643 |

| VEGETATIVE BUFFER / SCREEN MITIGATION TABLE | | | |
|---|---|---|---|
| POINT # | MITIGATION SECTION | LATITUDE | LONGITUTDE |
| 286 | VM-24 | N 43.141024 | W 76.629566 |
| 287 | VM-24 | N 43.141174 | W 76.629522 |
| 288 | VM-24 | N 43.142222 | W 76.629364 |

| VEGETATIVE BUFFER / SCREEN MITIGATION TABLE | | | |
|---|---|---|---|
| POINT # | MITIGATION SECTION | LATITUDE | LONGITUTDE |
| 289 | VM-25 | N 43.140988 | W 76.631026 |
| 290 | VM-25 | N 43.141137 | W 76.631128 |
| 291 | VM-25 | N 43.142157 | W 76.630723 |
| 297 | VM-25 | N 43.142241 | W 76.630236 |
| 298 | VM-25 | N 43.142254 | W 76.629906 |

N

0 100 200 300 400

SCALE IN FEET

UNDER NEW YORK STATE EDUCATION LAW ARTICLE 145 (ENGINEERING), SECTION 7209 (2), IT IS A VIOLATION OF THE LAW FOR ANY PERSON, UNLESS ACTING UNDER THE DIRECTION OF A LICENSED PROFESSIONAL ENGINEER, TO ALTER THIS DOCUMENT.

PRELIMINARY
NOT FOR CONSTRUCTION

Dig Safely. New York Call 811 before you dig

PREPARED FOR:

NEXTera ENERGY

700 Universe Blvd,
Juno Beach, FL 33408

TRC
4900 RITTER ROAD
MECHANICSBURG, PA 17055

TRC PROJECT NO: 380342.LAND

| REV | DESCRIPTION | DATE | DES | CHK | APP |
|---|---|---|---|---|---|
| | | | | | |
| | | | | | |
| | | | | | |
| 01 | COMBINED VISUAL MITIGATION AND GLARE PLANTING PLANS | 01/05/2022 | GT | MR | MR |

MR DESIGNED
TF/GT DRAWN
MR CHECKED
MR APPROVED
REVIEW 1
REVIEW 2

PRELIMINARY
LANDSCAPE SCREENING & PLANTING SCHEDULES
GARNET ENERGY CENTER, LLC
ENLARGED LANDSCAPE PLAN
TOWN OF CONQUEST
CAYUGA COUNTY, NY

01/07/2022 DATE
AS NOTED SCALE

TRC

L1.20

REV. 1




## LEGEND

PROPOSED FEATURES

- VISUAL MITIGATION DELINEATION : VM-26
- VISUAL MITIGATION DELINEATION - GLARE REDUCTION: NONE
- TYPICAL TREE CLEARING AREA

VEGETATIVE BUFFER / SCREEN MITIGATION TABLE

| POINT # | MITIGATION SECTION | LATITUDE | LONGITUTDE |
|---|---|---|---|
| 195 | VM-26 | N 43.145192 | W 76.627696 |
| 196 | VM-26 | N 43.146133 | W 76.626782 |
| 198 | VM-26 | N 43.146134 | W 76.625362 |

N

0 100 200 300 400

SCALE IN FEET

UNDER NEW YORK STATE EDUCATION LAW ARTICLE 145 (ENGINEERING), SECTION 7209 (2), IT IS A VIOLATION OF THE LAW FOR ANY PERSON, UNLESS ACTING UNDER THE DIRECTION OF A LICENSED PROFESSIONAL ENGINEER, TO ALTER THIS DOCUMENT.

Dig Safely. New York Call 811 before you dig

PRELIMINARY
NOT FOR CONSTRUCTION

PREPARED FOR:

NEXTera ENERGY

700 Universe Blvd,
Juno Beach, FL 33408

TRC
4900 RITTER ROAD
MECHANICSBURG, PA 17055

TRC PROJECT NO: 380342.LAND

| REV | DESCRIPTION | DATE | DES | CHK | APP |
|---|---|---|---|---|---|
| | | | | | |
| | | | | | |
| | | | | | |
| 01 | COMBINED VISUAL MITIGATION AND GLARE PLANTING PLANS | 01/05/2022 | GT | MR | MR |

| | |
|---|---|
| MR | DESIGNED |
| TF/GT | DRAWN |
| MR | CHECKED |
| MR | APPROVED |
| | REVIEW 1 |
| | REVIEW 2 |

PRELIMINARY
LANDSCAPE SCREENING & PLANTING SCHEDULES
GARNET ENERGY CENTER, LLC
ENLARGED LANDSCAPE PLAN
TOWN OF CONQUEST
CAYUGA COUNTY, NY

01/07/2022 DATE
AS NOTED SCALE

TRC

L1.21

REV. 1